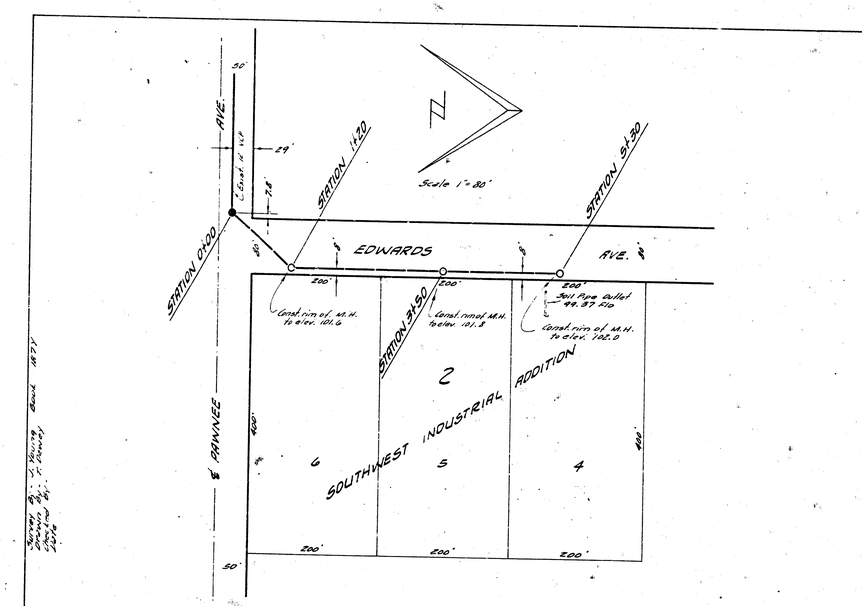
Scale 1"=80'
EDWARDS AVE.
8" PAWNEE AVE.
STATION 0+00
STATION 1+20
STATION 3+50
STATION 5+30
Const. rim of M.H. to elev. 101.6
Const. rim of M.H. to elev. 101.8
Const. rim of M.H. to elev. 102.0
Soil Pipe Outlet 99.87 Flo
SOUTHWEST INDUSTRIAL ADDITION
2
6
5
4
200'
50'
B.M. 104.74 "T" IN TENNESSEE FIRE PLUG NE EDWARDS & PAWNEE
PLAN SCALE 1"=80'
PROFILE SCALE 1"=80' HOR. 1"=4' VERT.
STATION 0+00 EXIST. M.H.
STATION 1+20 STANDARD M.H.
STATION 3+50 STANDARD M.H.
STATION 5+30 STANDARD M.H.
NATURAL GROUND
120' FLUSH
EDWARDS CURB
530 LIN. FT. 8" V.C.P. @ 0.20% GRADE
97.02 IN EXIST. 8" STUB
96.69 OUT 12"
97.26 FLO
97.72 FLO
98.08 OUT
530 LIN. FT. 8" V.C.P. @ 0.20% GRADE
LATERAL 2 SUB. 16 SAN. SEWER 22
CITY OF WICHITA, KANSAS
B.E. SMITH CITY ENGINEER
PROJ. NO. C20-40 DATE: JUNE, 60

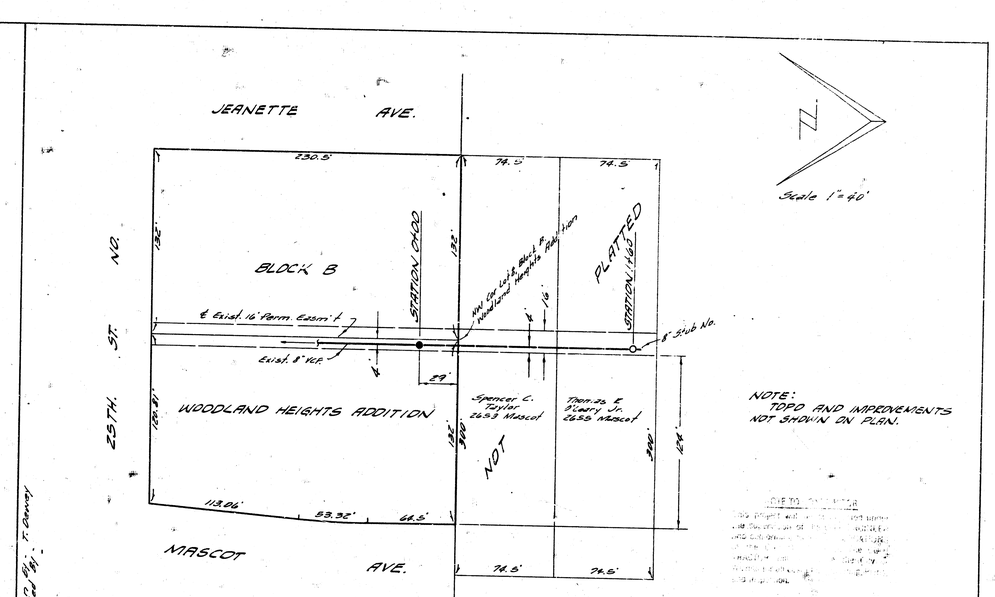
JEANETTE AVE.
Scale 1"=40'
25TH. ST. NO.
MASCOT AVE.
BLOCK B
WOODLAND HEIGHTS ADDITION
PLATTED
NOT
STATION 0+00
STATION 1+60
230.5'
74.5'
8" Exist. 16' Perm. Easm't
Exist. 8" V.C.P.
8" Stub No.
Spencer C. Taylor 2653 Mascot
Thomas E. Wilson Jr. 2625 Mascot
NOTE: TOPO AND IMPROVEMENTS NOT SHOWN ON PLAN.
B.M. 130.14 "T" IN TROY FIRE HYD. SE COR 25TH & ARKANSAS
PLAN SCALE 1"=40'
PROFILE SCALE 1"=40' HOR. 1"=4' VERTICAL
STATION 0+00 EXISTING M.H.
STATION 1+60 STANDARD M.H.
NATURAL GROUND
160' - 8" @ 0.20%
120.32 IN EXIST. 8" STUB
120.52 FLO M.H.
120.86 OUT
120.84 - 8" STUB NO.
160 LIN. FT. 8" V.C.P. @ 0.20% GRADE
EXT. OF LAT. 18 DIST. T. 35 20
CITY OF WICHITA, KANSAS
B.E. SMITH CITY ENGINEER
PRIVATE JOB. JUNE, 1960