B.M. 112.88 E. Rim M.N. 8' N. & 1.3' W. of N.W. Cor. of Lot 1, Blk. 2, Wichita Builders Addn.

LIFT STATION PLAN
scale 3/16" = 1'-0"

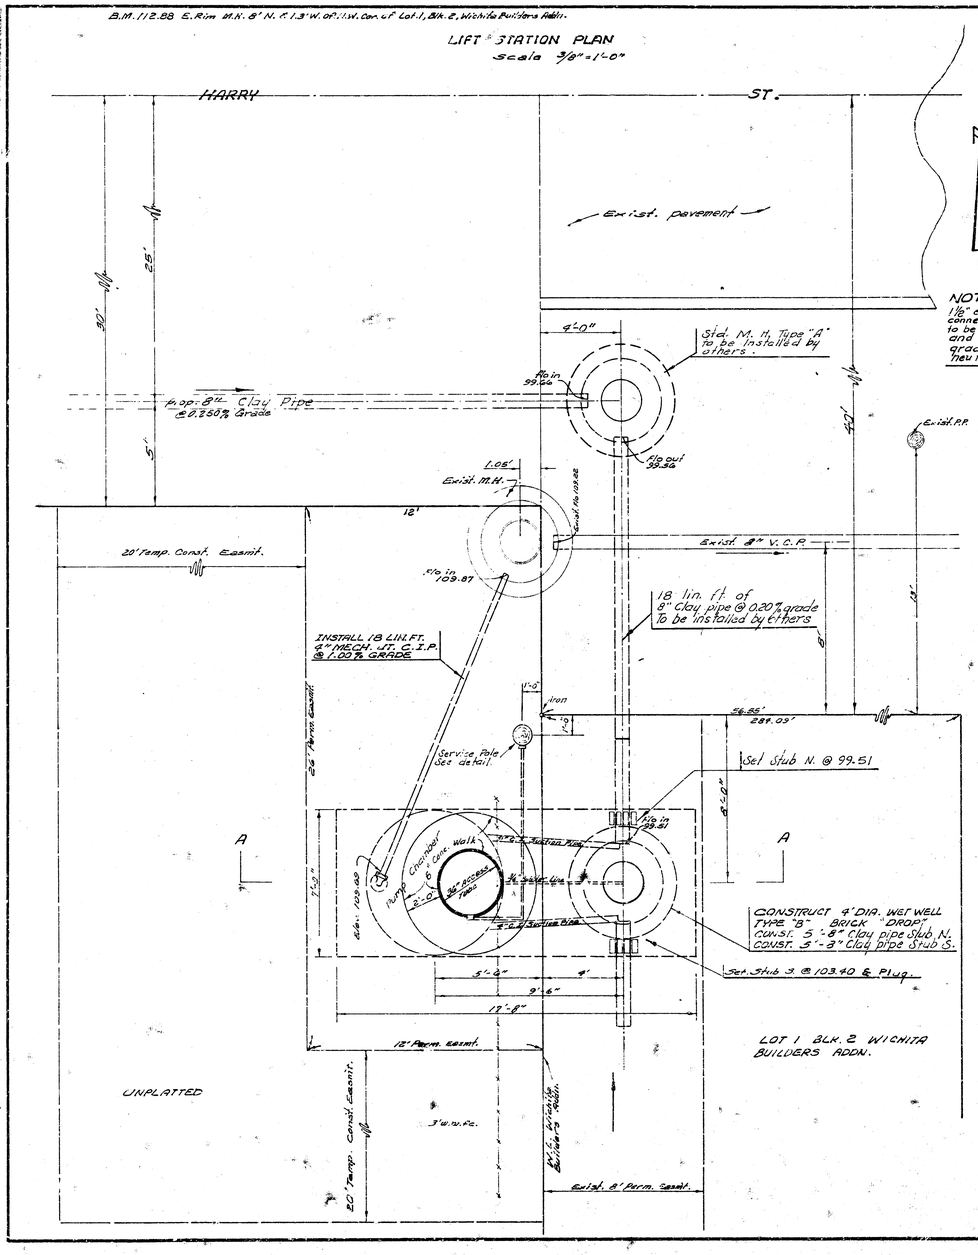

NOTE:
1 1/8" electrical conduit to electrical connection on entrance tube. Conduit to be rigid galv. metallic above grade and rigid non-metallic P.V.C. below grade. Bond metal conduit to "neutral" at Weatherhead.

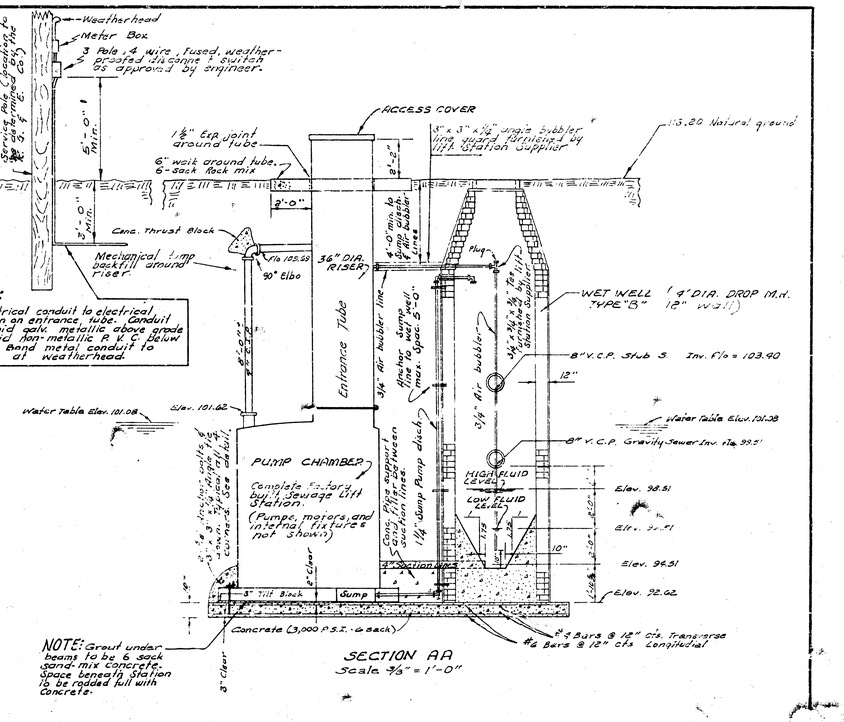

NOTE: Grout under beams to be 6 sack sand-mix concrete. Space beneath station to be packed full with concrete.

SECTION AA
Scale 3/8" = 1'-0"

GENERAL NOTES:

The lump sum bid for the lift station shall include the furnishing & installation of the factory built station, wet well, as shown on the plans & called for in the specifications, and shall be full compensation for furnishing all materials, for all labor, equipment, tools, and incidentals necessary to complete the work.

All work shall be done in accordance with the plans and specifications in a neat & workman-like manner & to the satisfaction of the Engineer.

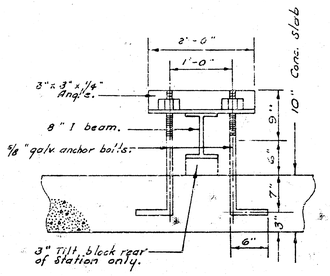

TIE DOWN DETAIL
No Scale

JAN. 29, 1970
B.E. SMITH - CITY ENGINEER

LIFT STATION IN CONN. WITH LAT. 99.3.S.22
CITY OF WICHITA, KANSAS
B. E. SMITH — CITY ENGINEER
PROJECT NO. C27-44
DATE: MARCH 1970