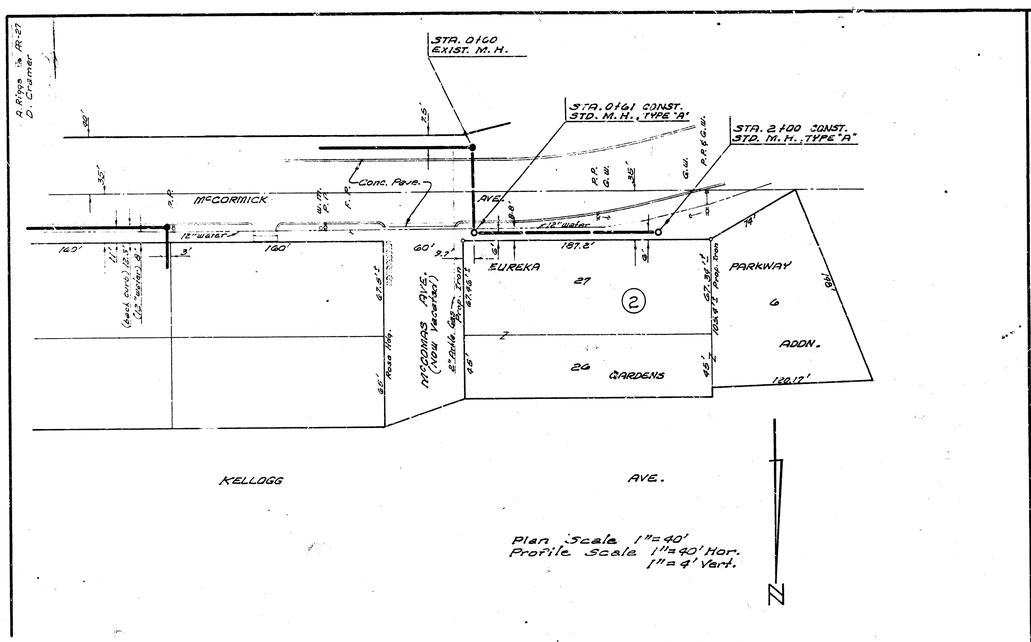

B.M. 114.08 E. Rim M.H., 163' E. & 11' S. of N.E. Cor of McComas & McCormick

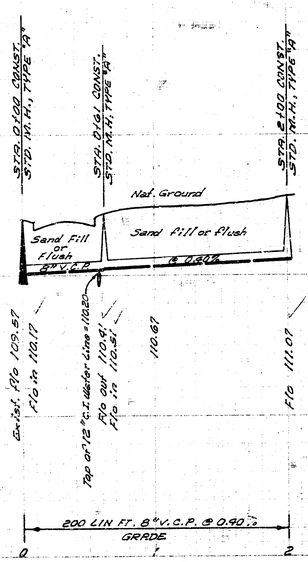

LAT. 110, 3.3.22
CITY OF WICHITA, KANSAS
B.E. SMITH, CITY ENGINEER
PROJECT NO. C28-14
DATE: APRIL 1968

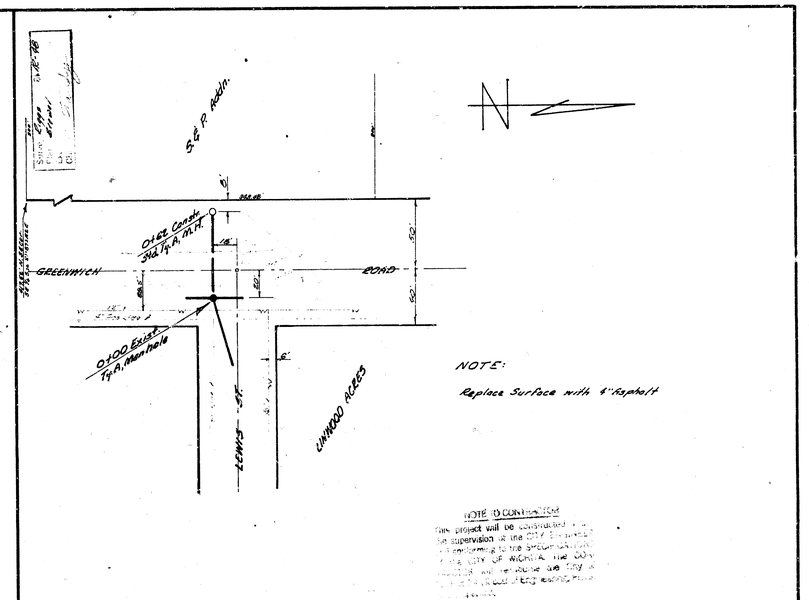

NOTE TO CONTRACTOR
This project will be constructed under the supervision of the City Engineer in conformance to the specifications of the CITY OF WICHITA. The contractor shall be responsible for all costs incurred because of any deviations from the specifications.

B.M. 175.41 Spk. Stp. W. side P.P. S.E. Cor Greenwich & Waterman
B.M. 166.11 Stp. Bench Cor. Post N.E. Cor. Greenwich & Lewis

PLAN SCALE 1"=40'
PROFILE SCALE 1"=40' H
1"=4' V.

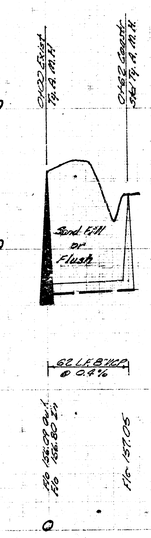

S. & P. Addn. San. Sewer
City Of Wichita, Kansas
B.E. Smith City Engineer
Private Project
Date: April 24, 1968

7-Engr.
1-water

61 S 41 E