



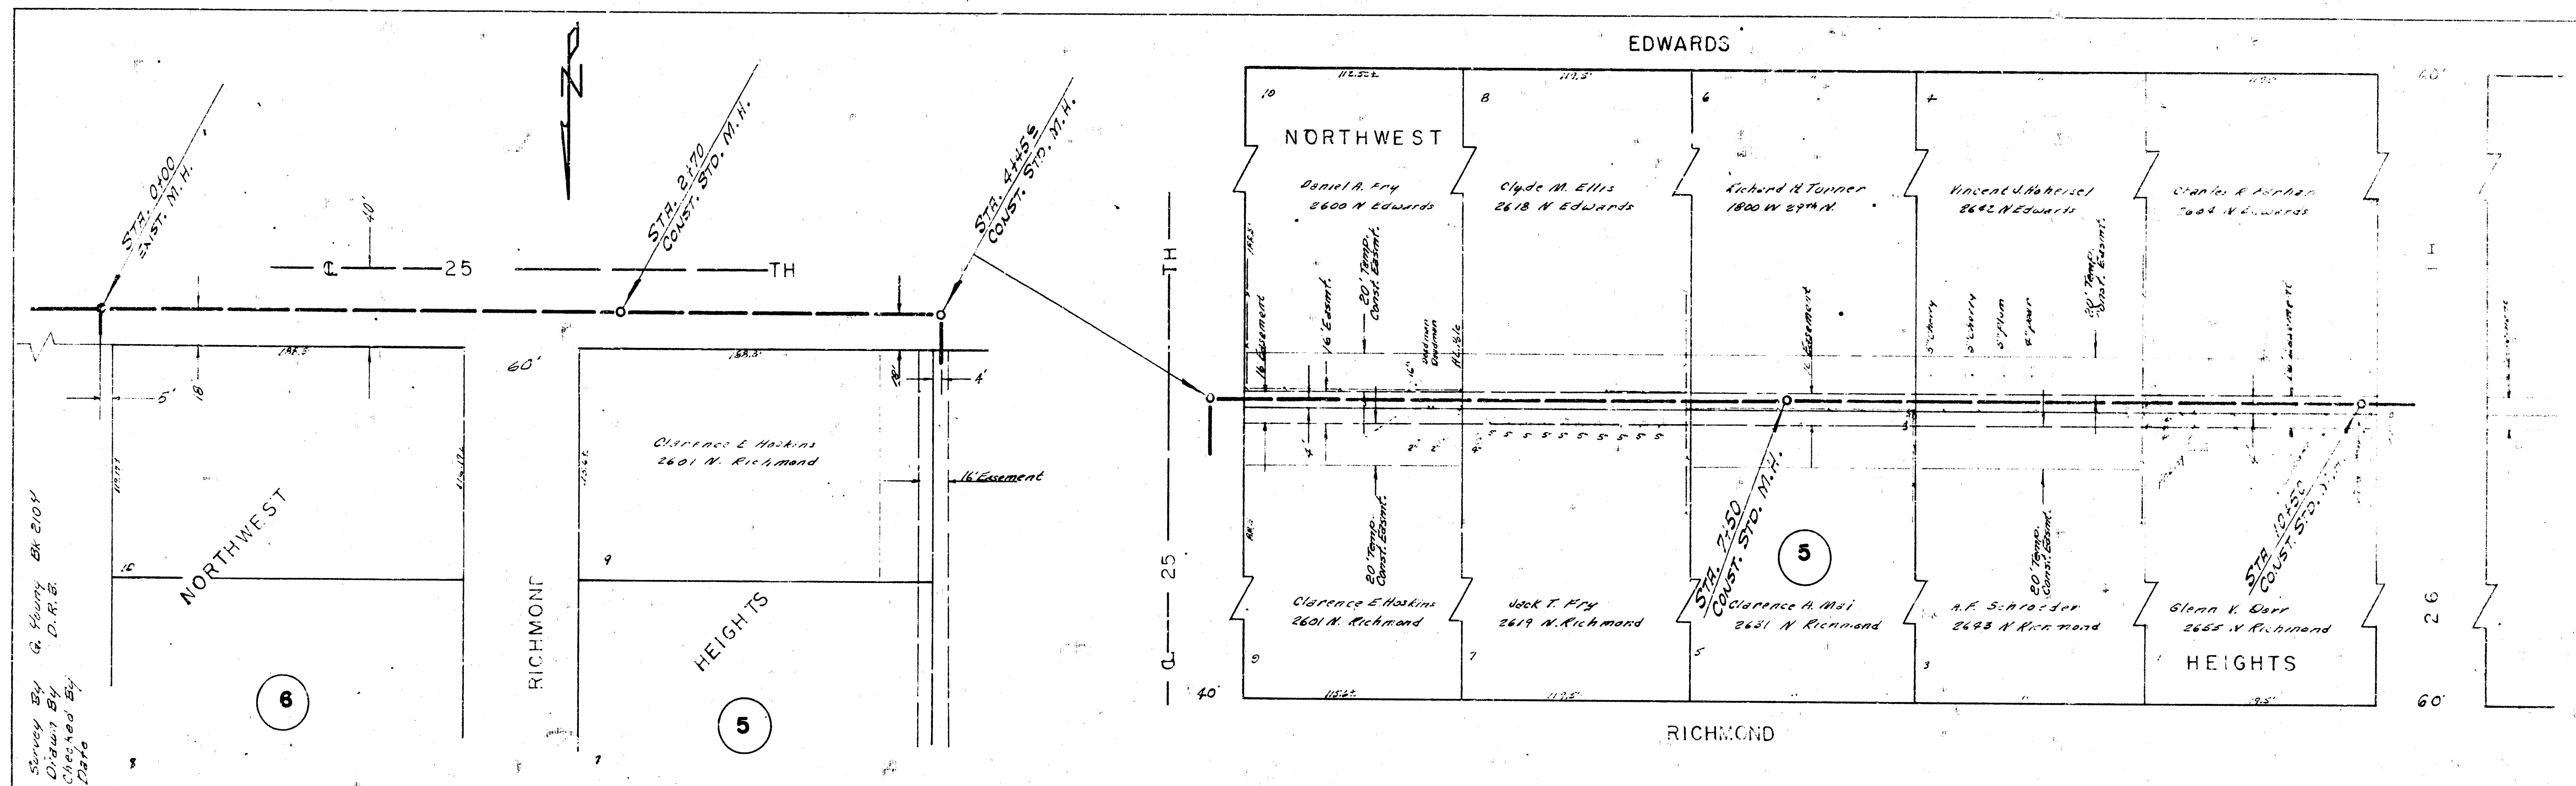

Plan Scale 1"=40' Profile Scale 1"=40' H. & 1"=4' V.




B. M. 128.26 Stappbench N.S. HLP W.S. Richmond N. & 25th St. N.

Survey By: 19017 J.A.M. & J.D.
 Drawn By: D.R.B.
 Checked By: J.C.C.

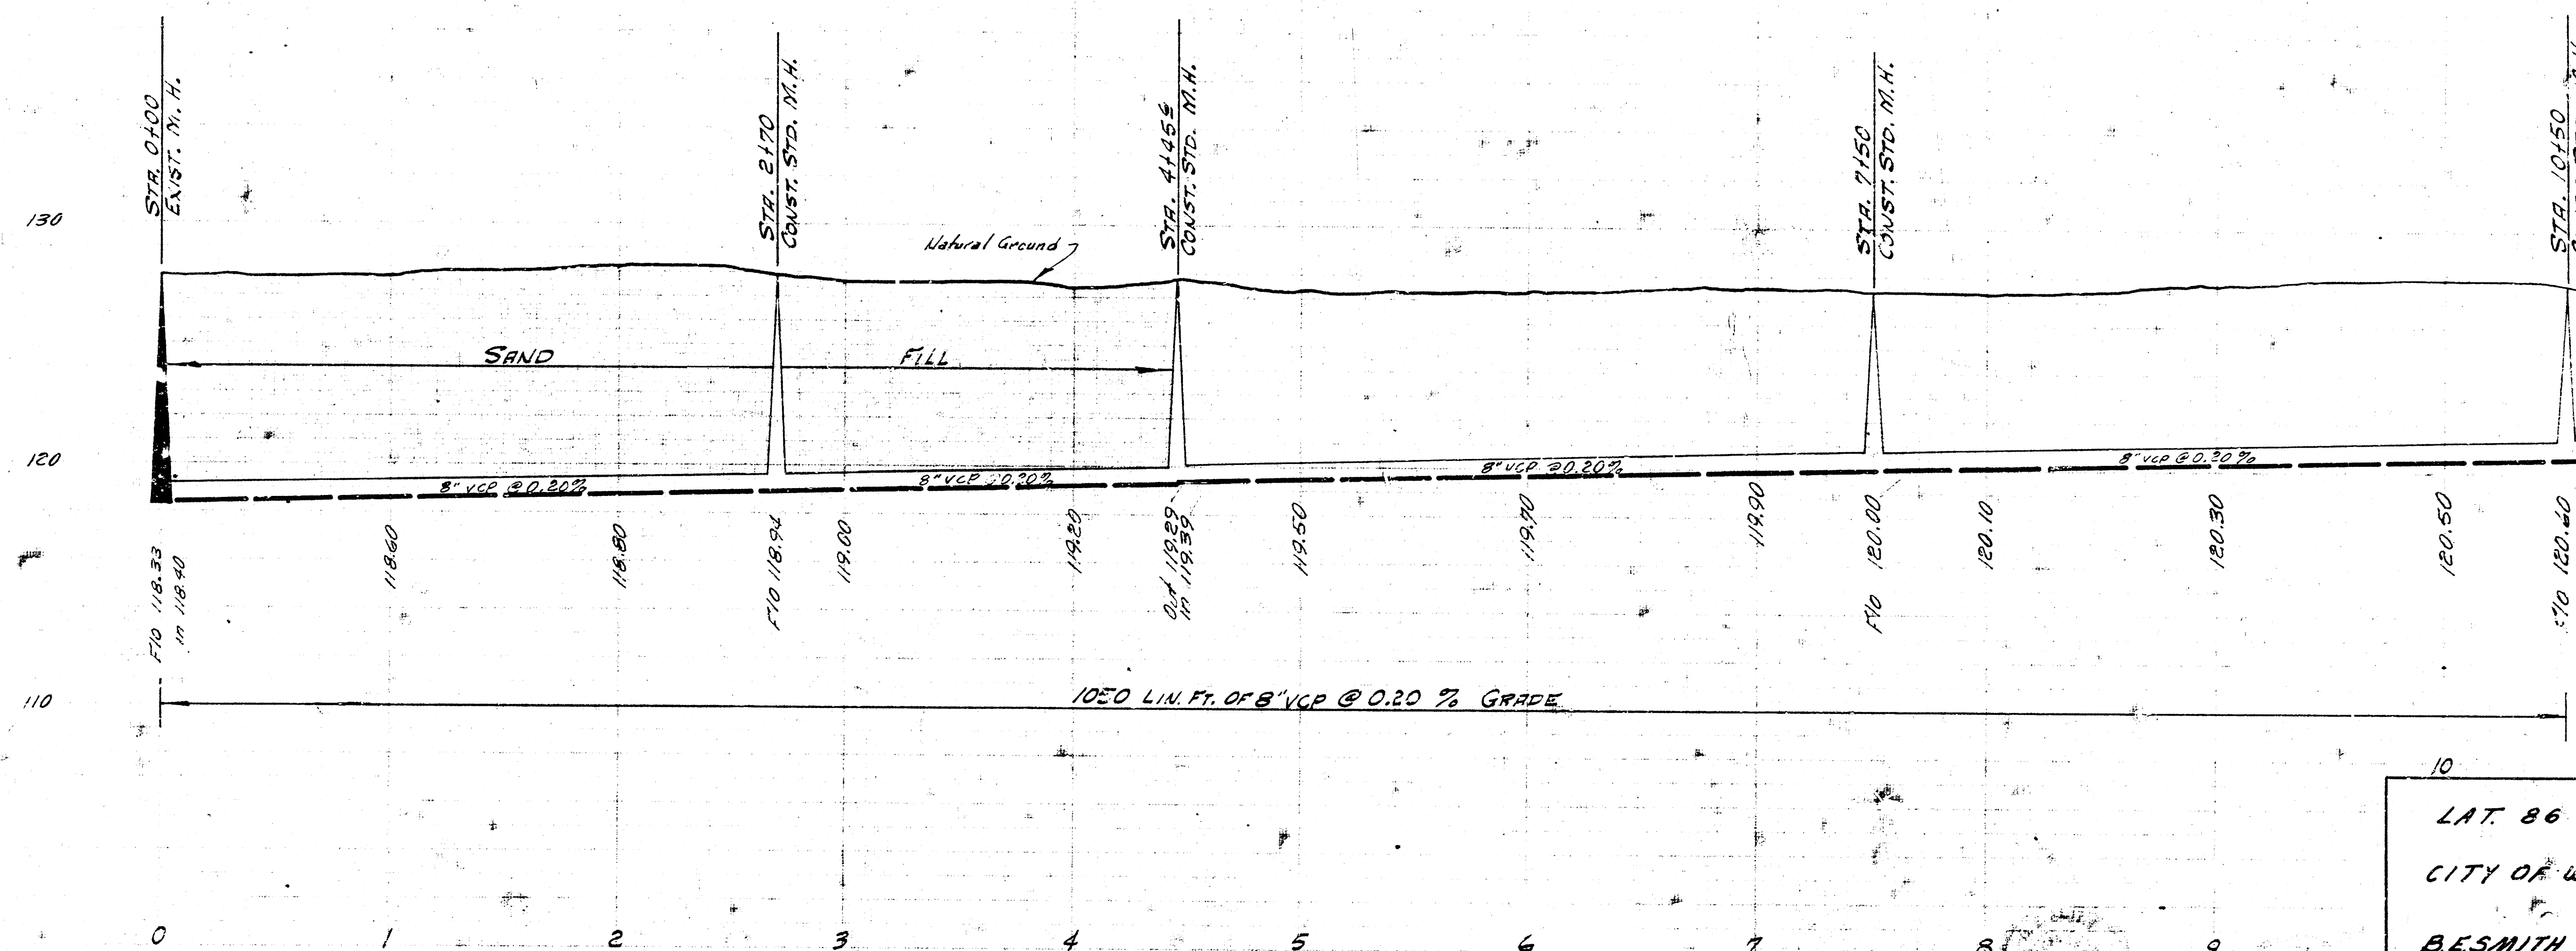

LAT. 86 - S.S. NO. 22
 CITY OF WICHITA, KANSAS
 BESMITH CITY ENGINEER
 PROJ. NO. 683-7 DATE OCT 1963

Survey By G. Young 4th City
 Drawn By D.R.B.
 Checked By
 Date

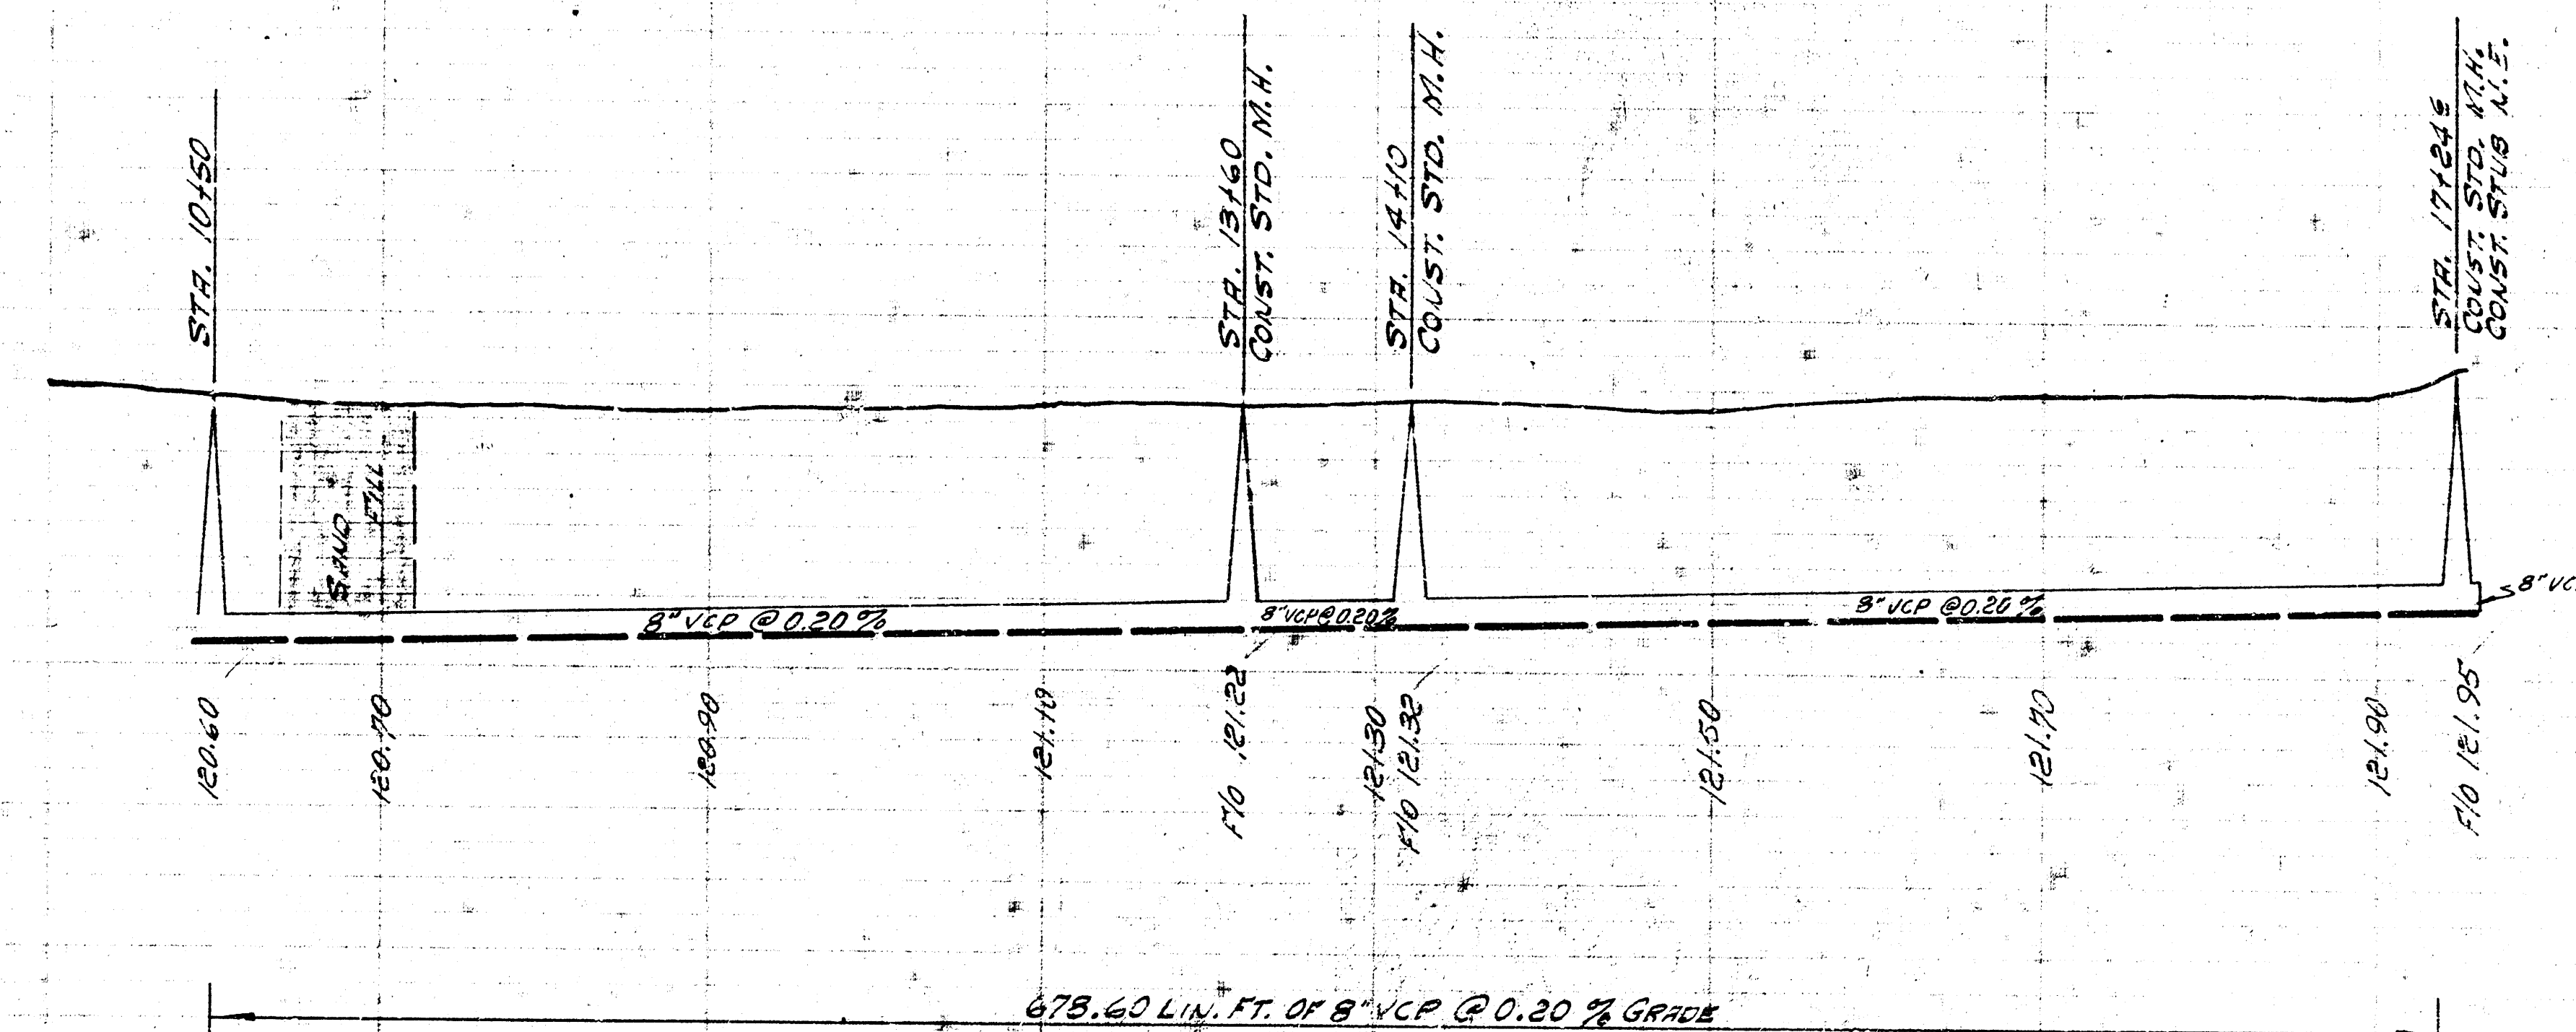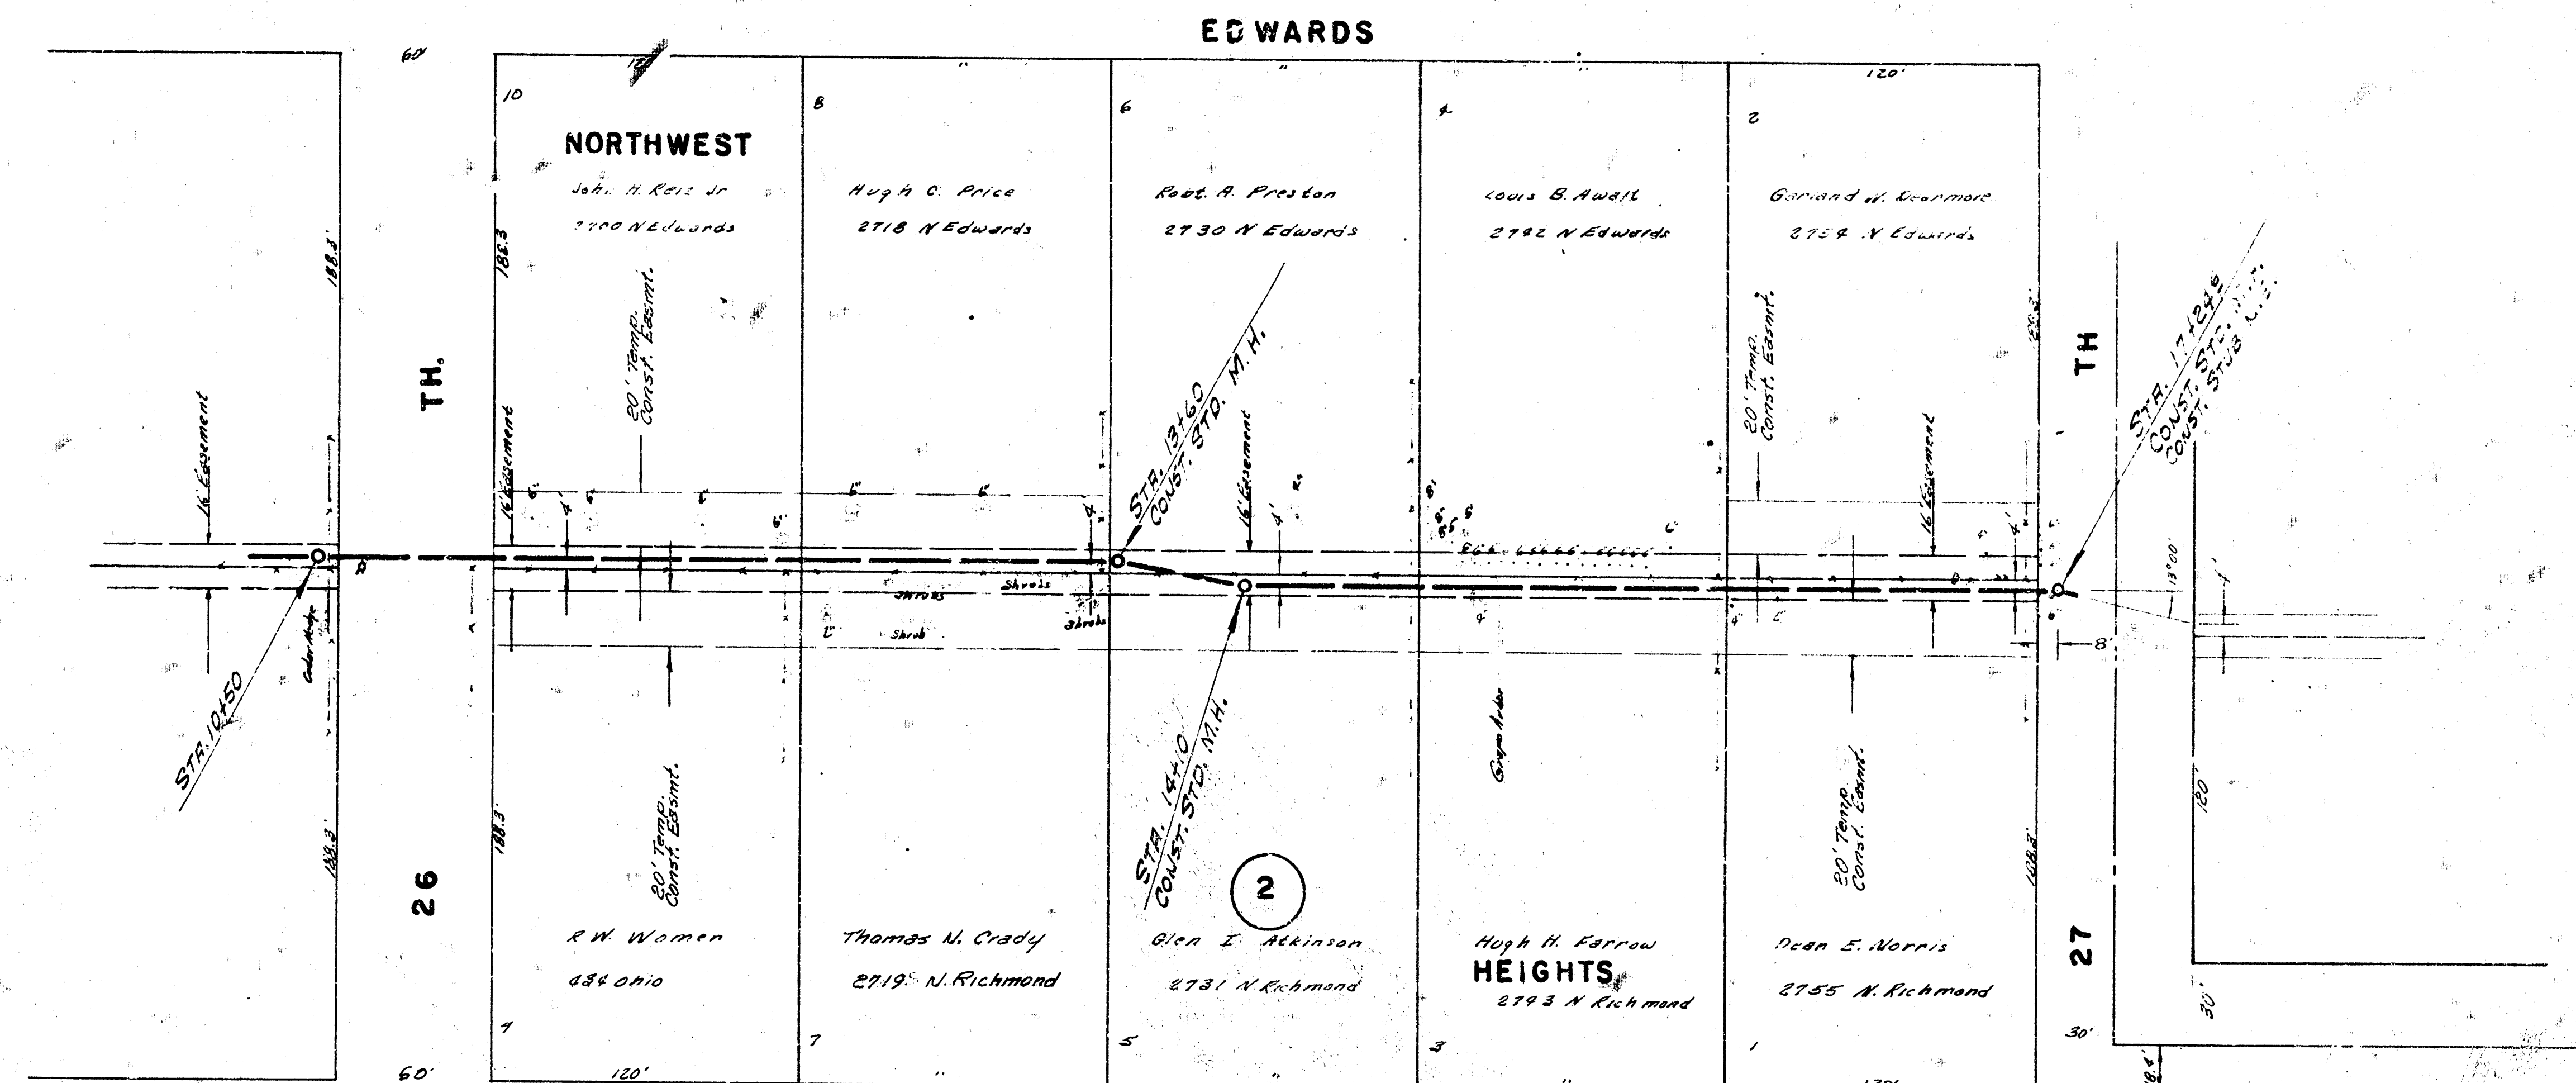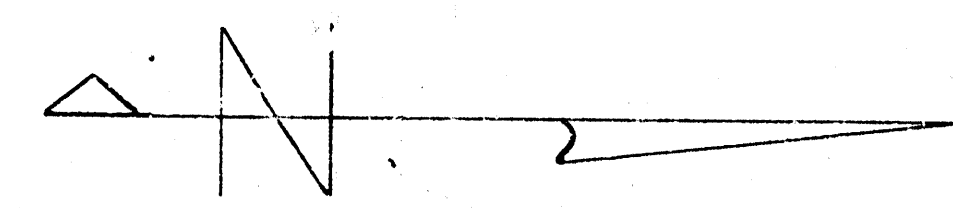

20
 Lot 86 SS No. 22