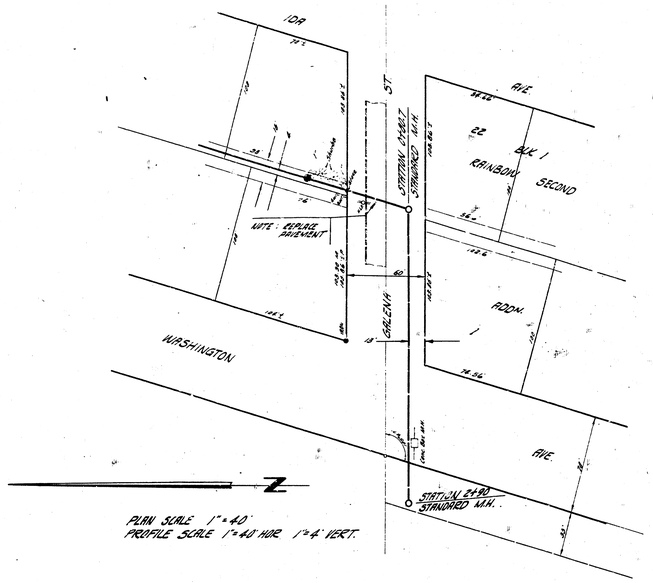

B.M. 3523 P IN PKS N. END RRD. W.L. GALENA @ E.L. WASHINGTON

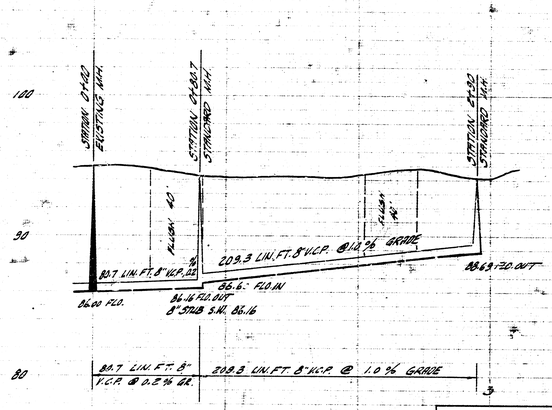

EXT. OF LATERAL 7 SUB. 1 S.S. 22
CITY OF WICHITA, KANSAS
B. E. SMITH, CITY ENGINEER
PRIVATE CONTRACT DATE

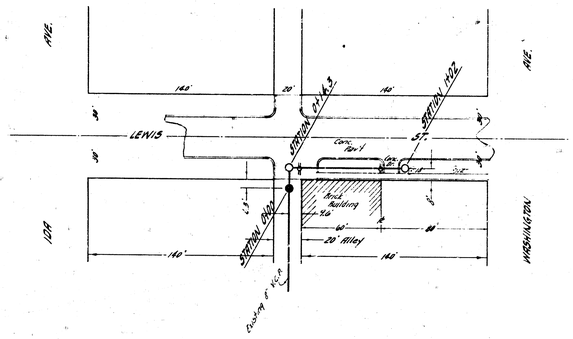

B.M. 108.51 IRON IN THIMBLE @ IDA & LENIS

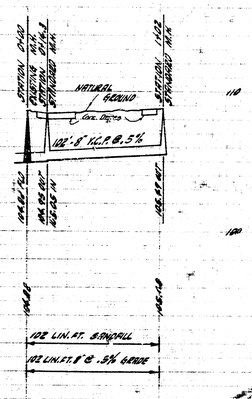

PLAN SCALE 1" = 40'
PROFILE SCALE 1" = 40' HOR. 1" = 4' VERTICAL

EXT. OF LAT. 5 SUB. "D" SAN. SEWER #1
CITY OF WICHITA, KANSAS
B.E. SMITH CITY ENGINEER
PRIVATE CONTRACT DATE - APRIL 1959