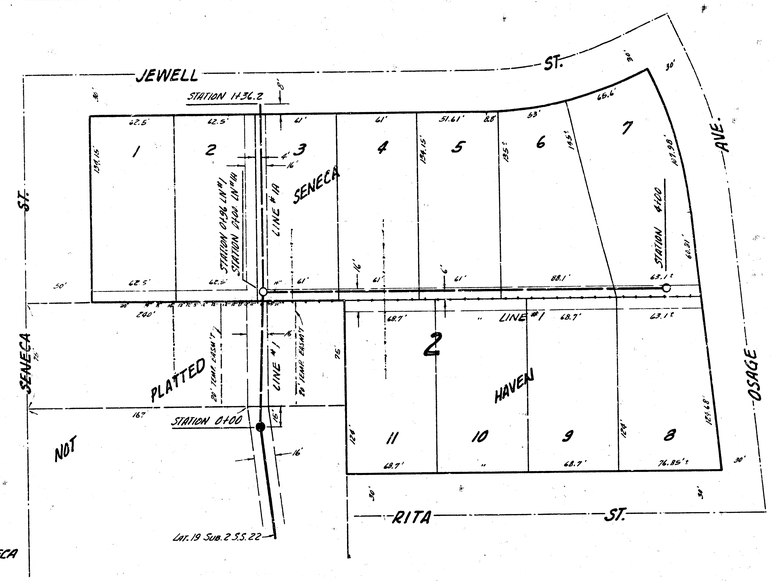

B.M. 100.52 R.R. SPIKE E.S. HLF. W.S. SENECA
75' N. OF N.L. JEWELL EAST.

PLAN SCALE 1" = 40'
PROFILE SCALE 1" = 40' HOR, 1" = 4' VERTICAL

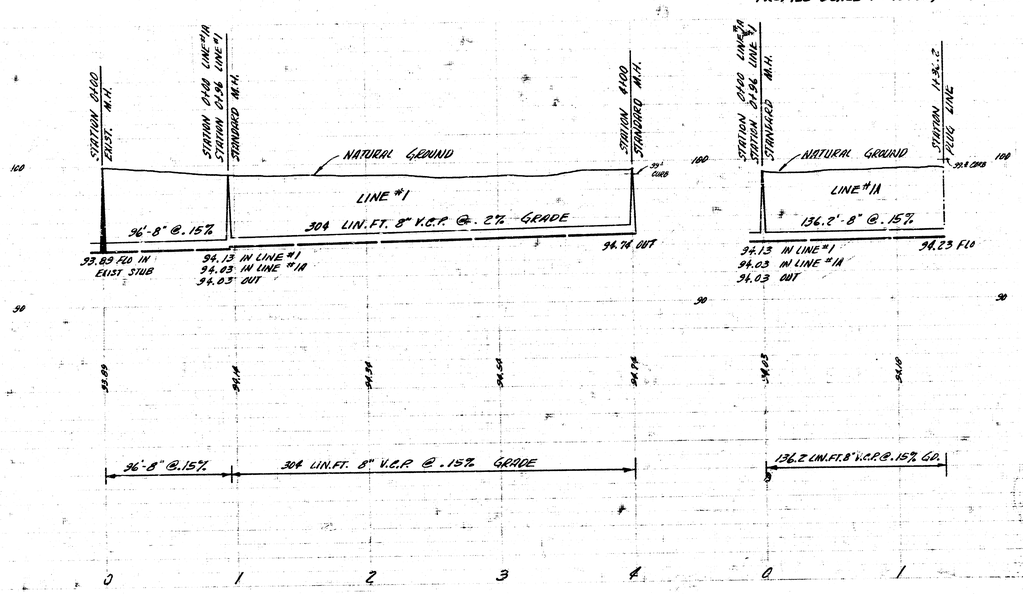

LAT. 33 SUB. 2 S.S. 22
CITY OF WICHITA, KANSAS
B.E. SMITH CITY ENGINEER
PROJ. NO. C27-16 DATE DEC. 1957