LOCATION MAP
LAT. 6 SUB. 3 SAN. SEWER 22
CITY OF WICHITA, KANSAS
B.E. SMITH CITY ENGINEER PROJ. NO. C25-14

SURVEY C. MILES
PLAN D. SILVERS
CHECKED
DATE APRIL 1955

HORIZONTAL CHAIN

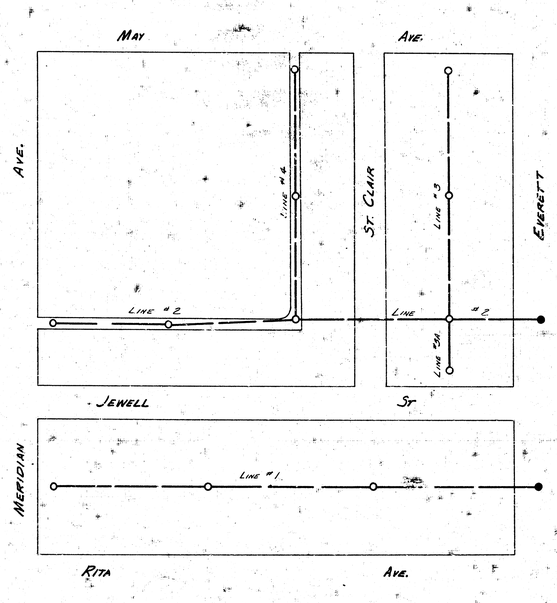

N

LAT. 6 SUB. 3 SS # 22
PROJ. C25-14 SHEET 1 OF 3

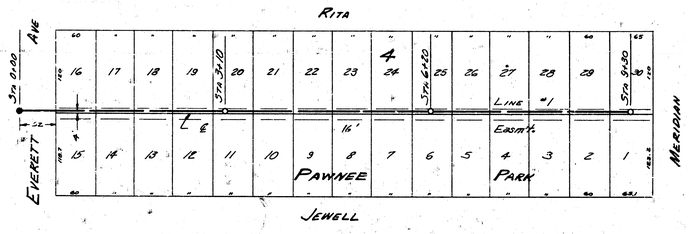

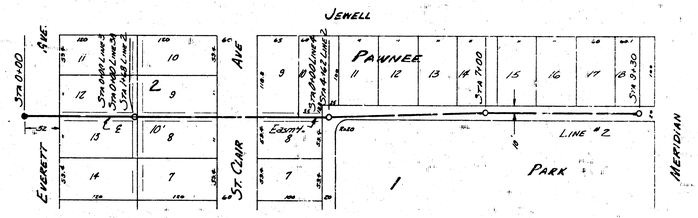

B.M. 104.90 Std. SE Meridian & May

PLAN SCALE 1"=80'
PROFILE SCALE 1"=80' HOR. 1"=4' VERTICAL

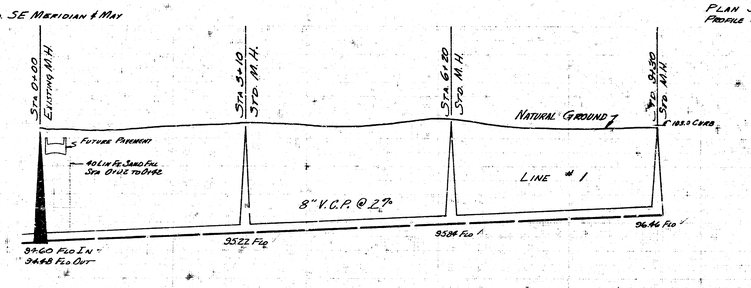

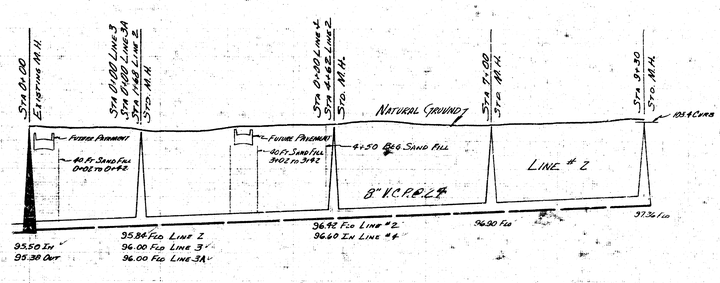

Lat. 6 Sub. 3 S.S. 22

Proj. No C25-14 Sheet 2 of 3

— N —

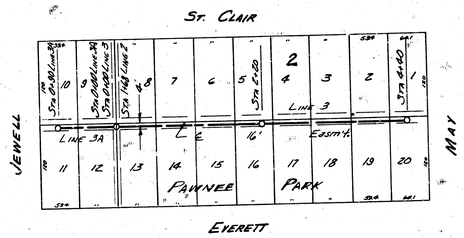

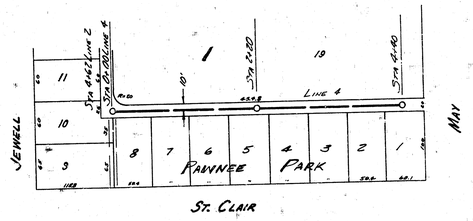

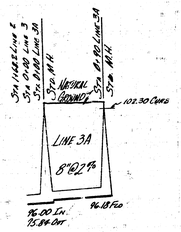

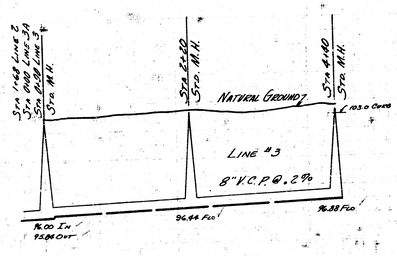

PLAN SCALE 1"=80'
PROFILE SCALE 1"=80' HOR. 1"=6' VERTICAL

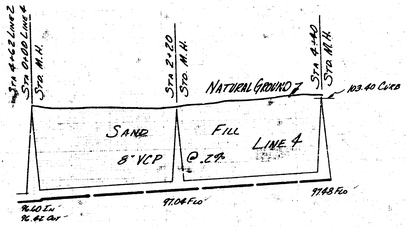

30 LIN. FT. 8" V.C.P. @ 2% GRADE

440 LIN. FT. 8" V.C.P. @ .20% GRADE

440 LIN. FT. 8" V.C.P. @ .20% GRADE

0 1 0 1 2 3 4 0 1 2 3 4

LAT. 6 SUB. 2 S.S. 22

PROJ. No. 025-14 SHEET 3 of 3