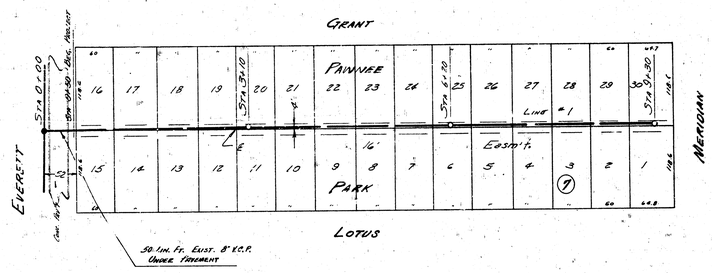

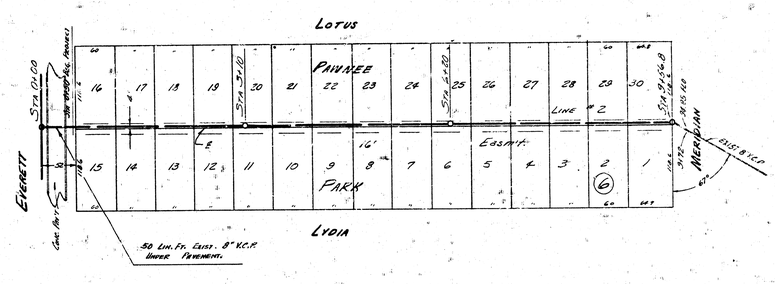

Survey C. Mills Notebook CW394
Plan E. Sellers
Checked T.
Date 1956

Note

Plan Scale 1" = 80'
Profile Scale 1" = 80' Hor. 1" = 4' Vertical

EM 101.73 RR Spike in P. Pole N.S. Pawnee, E. Everett S

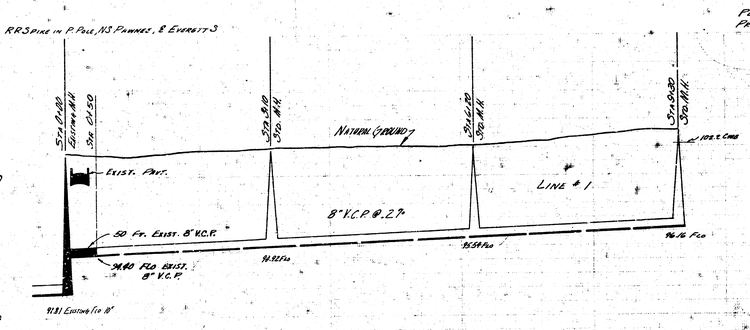

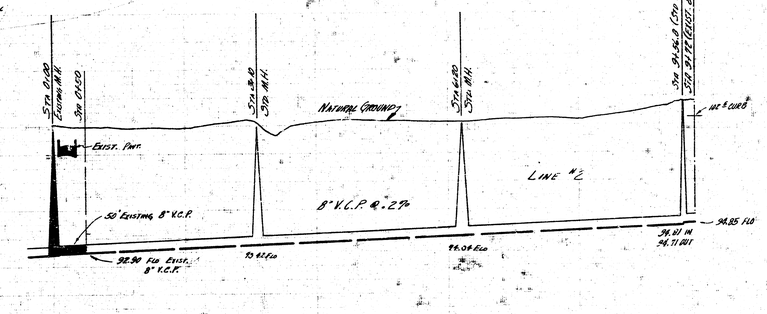

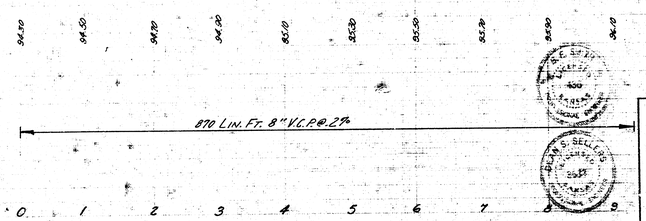

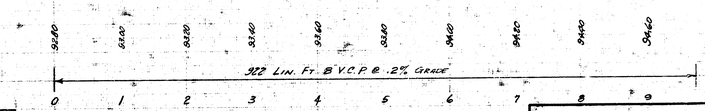

LAT. 24 SUB. 3 SAN. SEWER 22
CITY OF WICHITA, KANSAS
B.E. SMITH CITY ENGINEER
PROJ. NO. C28-22 DATE- FEB. 1959

LAT 7 SUB 3 S.S. 22
CITY OF WICHITA KANSAS
B.E. SMITH CITY ENGINEER
APRIL 1958 PROJECT B.25-15