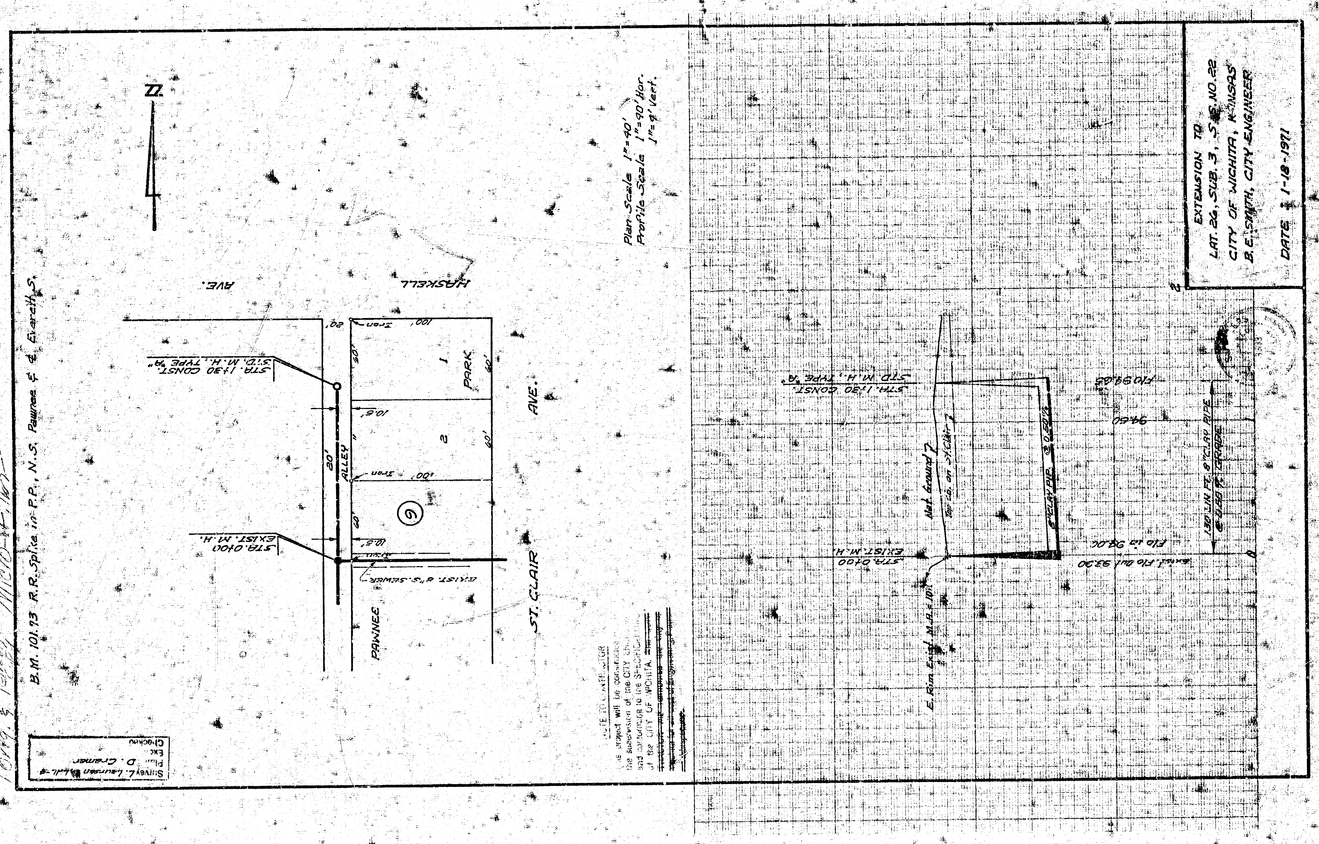
EXTENSION TO
LAT. 26, SUB. 3, S.P. NO. 22
CITY OF WICHITA, KANSAS
B.E. SMITH, CITY ENGINEER
DATE 1-18-1971
Plan Scale 1" = 40'
Profile Scale 1" = 40' Hor.
1" = 4' Vert.
B.M. 101.13 R.R. Spike in P.P., N.S. Pawnee & Fourth S.
HASKELL AVE.
ST. CLAIR AVE.
PAWNEE
ALLEY
PARK
STA. 1+30 CONST. STD. M.H. TYPE "A"
STA. 0+00 EXIST. M.H.
EXIST. 6" S. SEWER
Not Found
Set 6" on St. Clair
E. Rim Exist. M.H. 1.0'
Exist. Flo. at 93.30
Flo. is 94.06
94.60
Flo. 95.05
180' LIN. FT. 8" C.I.P. PIPE
@ 0.25% GRADE
Survey L. Lauman
Plat D. Cramer
Checked