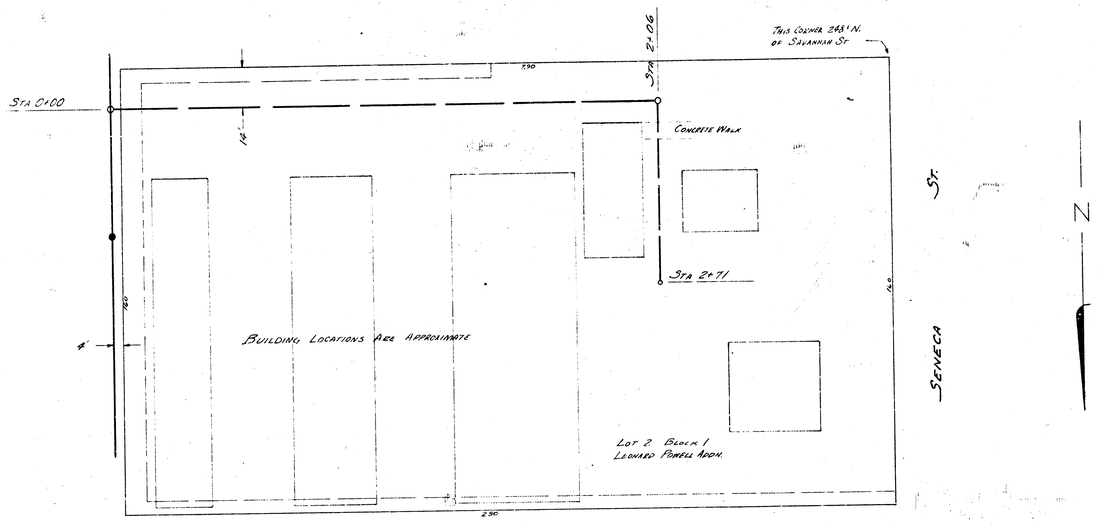


Survey J. Schuler
Plan D. Sellers
Checked
Date Oct 1954

BM 1012.1 R.R. Spike E.S. Tele. Pole 50' N. Savannah & 240' E. of Seneca

Plan Scale 1" = 20'
Profile Scale 1" = 20' Hor. 1" = 4' Vert.

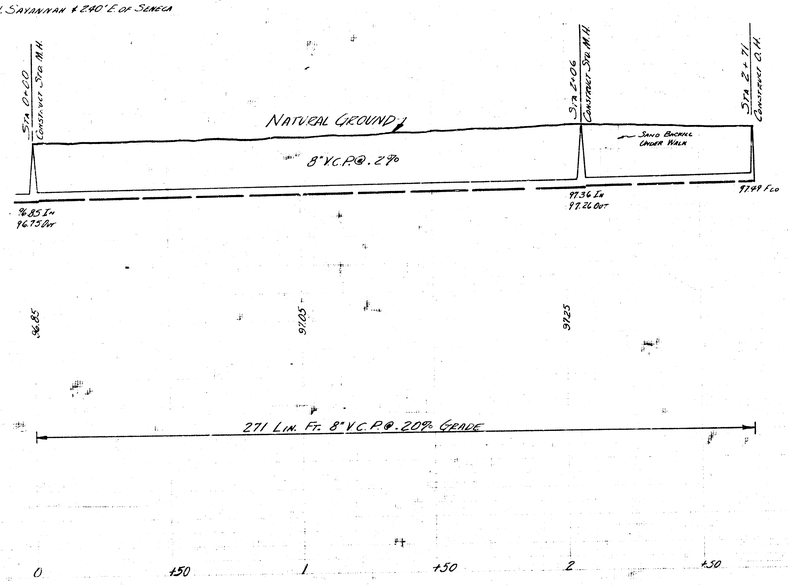


Ext. Lat. 3 Sub. 4 S.S. 22
Private Sewer
City of Wichita, Kansas

B.E. Smith City Engineer

Oct. 1955 Private Contract