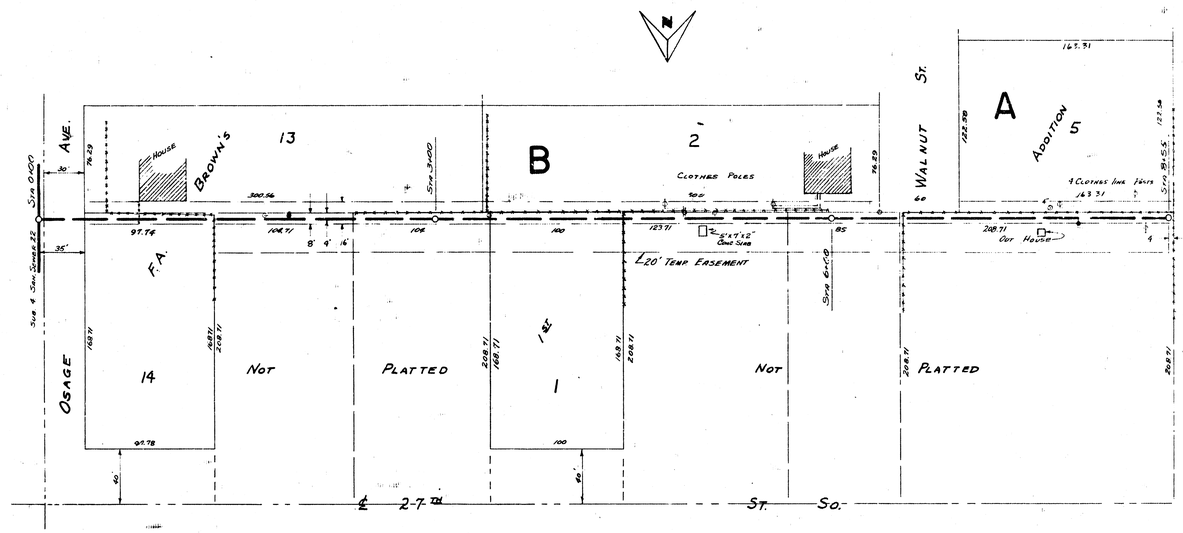

SURVEY BY-HARTON NEUMANN 1.H.25
PLAT BY- T. DENEF
CHECKED BY-
DATE JAN. 1956

B.M. 98.65 STAN. N.W. COR 27TH & SENECA

PLAN SCALE 1"=40'
PROFILE SCALE 1"=40' HOR, 1"=4' VERTICAL

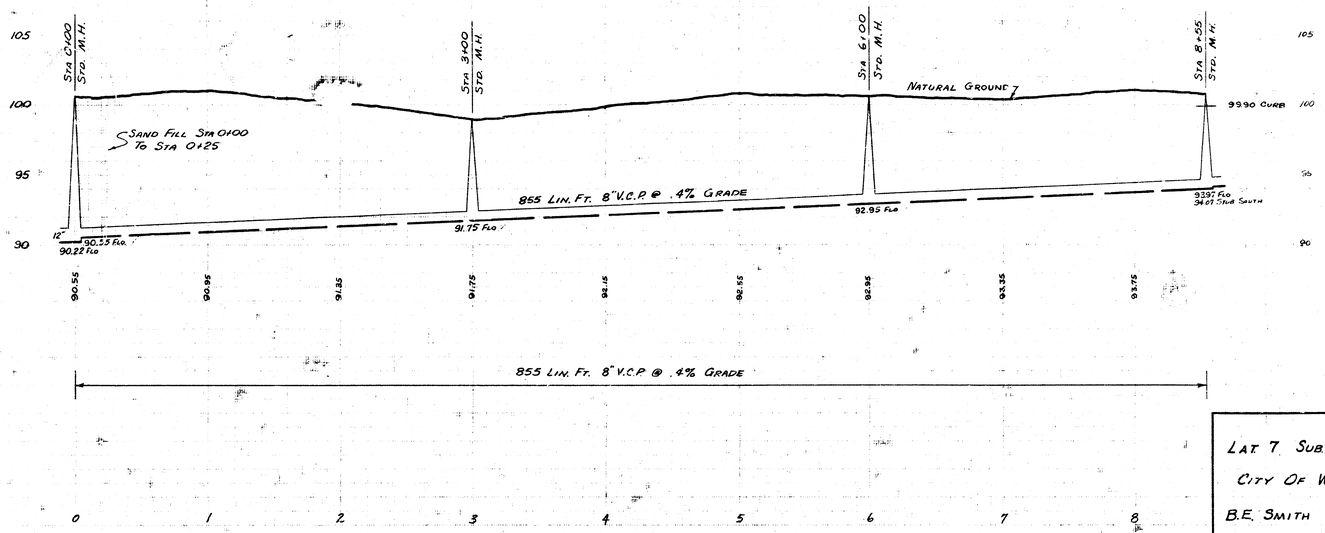

LAT. 7 SUB. 4 SAN. SEWER 22
CITY OF WICHITA KANSAS
B.E. SMITH CITY ENGINEER
JAN. 1956 PROJECT C25-107