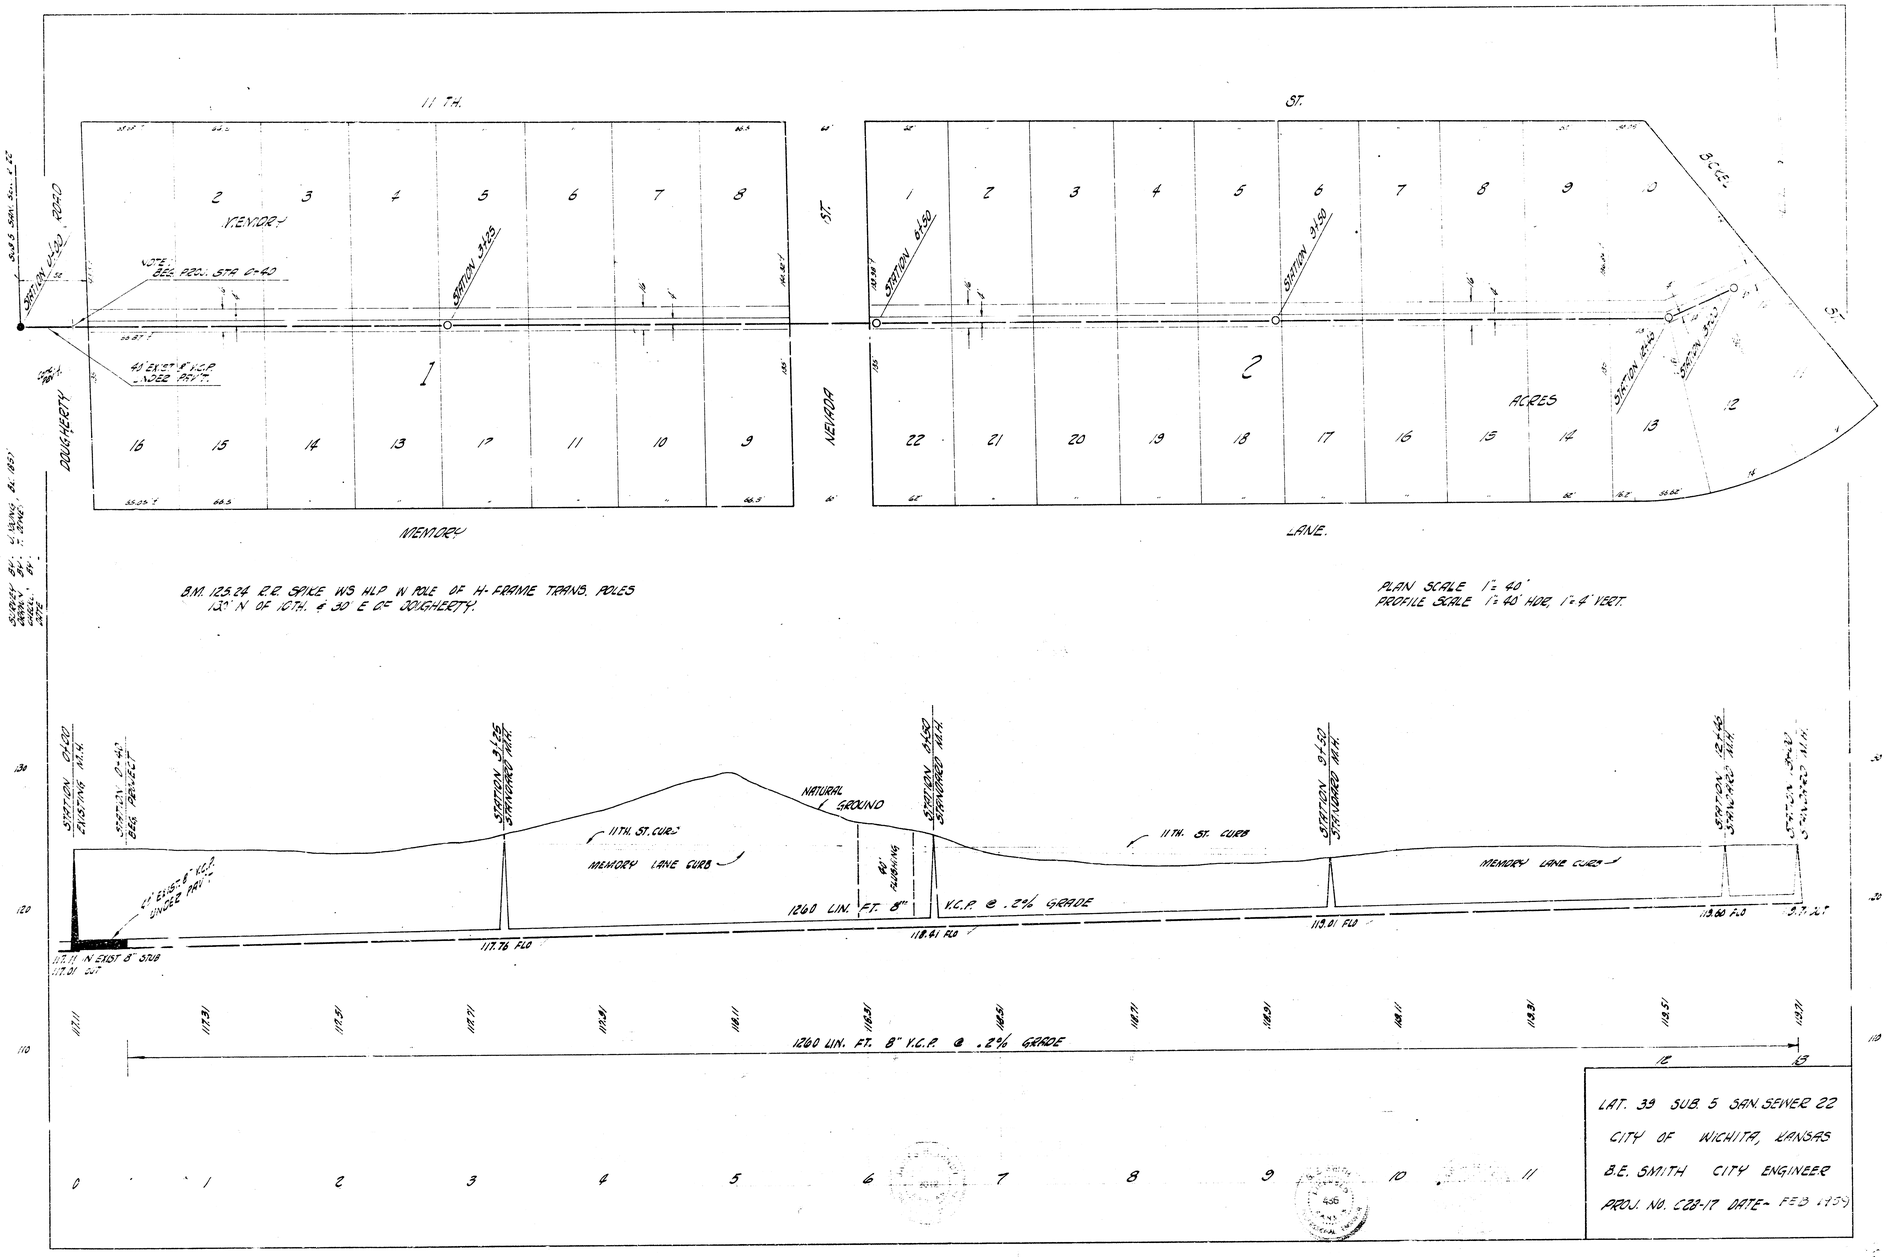
11 TH.
ST.
MEMORY
LANE.
DOUGHERTY
NEVADA
ACRES
ST.
ST.
ST.
NOTE: SEE PROJ. STA 0+40
41' EXIST. 8" V.C.P. NOTE PAT'N.
1
2
B.M. 125.24 R.R. SPIKE W/S H.L.P. N POLE OF H-FRAME TRANS. POLES 130' N OF 10TH. & 30' E OF DOUGHERTY.
PLAN SCALE 1" = 40'
PROFILE SCALE 1" = 40' HOR. 1" = 4' VERT.
STATION 0+00 EXISTING M.H.
STATION 0+47 BEG. PROJECT
NATURAL GROUND
11TH. ST. CURB
MEMORY LANE CURB
PG. FLOWLINE
1260 LIN. FT. 8" V.C.P. @ .2% GRADE
4" EXIST. 6" V.C.P. UNDER PAV'T.
117.11 N EXIST 8" STUB
117.01 OUT
117.76 F.O.
118.41 F.O.
117.11
117.31
117.51
117.71
117.91
118.11
118.31
118.51
118.71
118.91
119.11
119.31
119.51
119.71
1260 LIN. FT. 8" V.C.P. @ .2% GRADE
0
1
2
3
4
5
6
7
8
9
10
11
LAT. 39 SUB 5 SAN. SEWER 22
CITY OF WICHITA, KANSAS
B.E. SMITH CITY ENGINEER
PROJ. NO. C28-17 DATE- FEB 1939