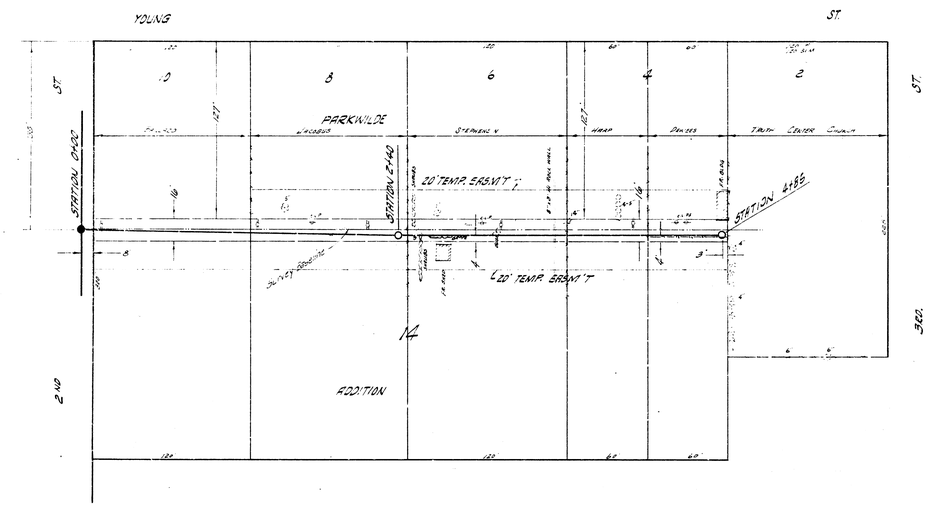

PLAN SCALE 1" = 40'
PROFILE SCALE 1" = 40' HOR. 1" = 10' VERT.

STATIONING ℄ BASELINE 1.34' E. OF YOUNG ST.
B.M. 118.97 N. RIM M.H. STATION 0+00

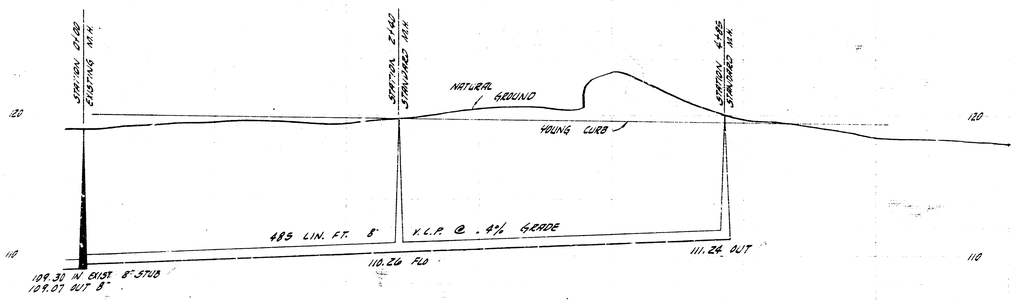

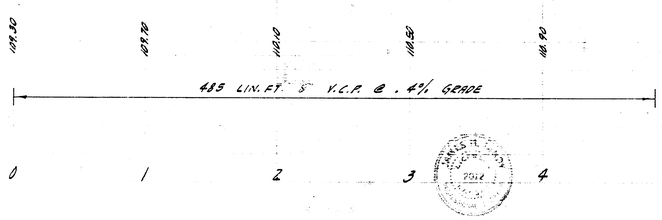

LATERAL 60 SUB. 5 S.S. 22

CITY OF WICHITA, KANSAS

B. E. SMITH, CITY ENGINEER

PROJ. NO. 628-62 DATE MAY 1959