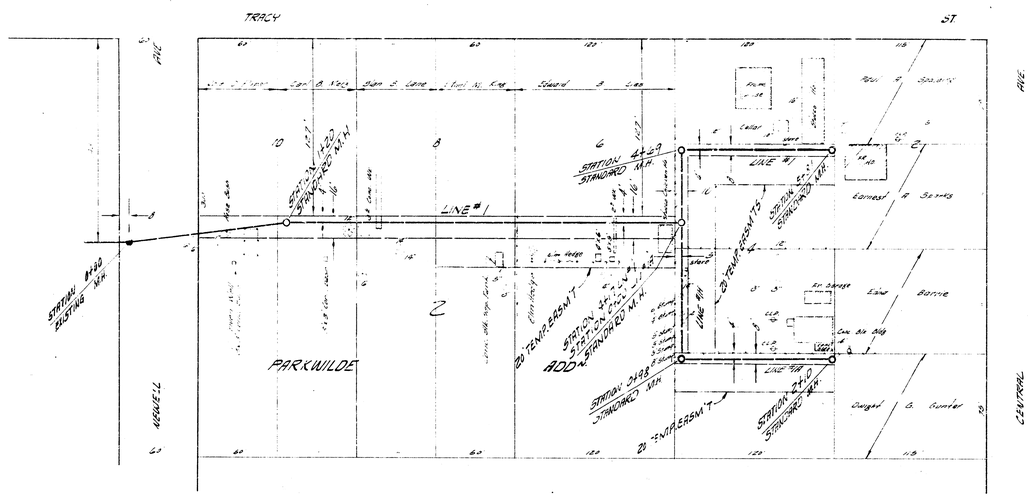

PLAN SCALE 1" = 20'
PROFILE SCALE 1" = 5' OR 10'

NOTE:
DO NOT REPLACE
FENCES OR WALKS.

B.M. 120.43 STEP BENCH N.E. SIDE N.L.P. S.W. NEWELL & TRACY

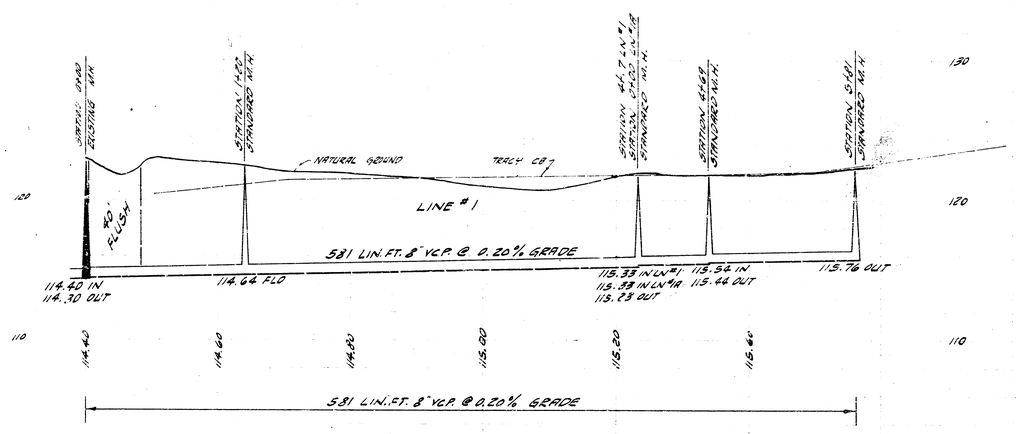


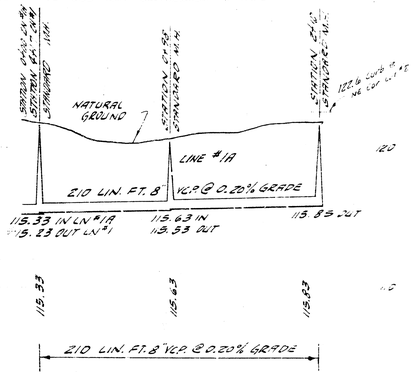


LATERAL 105 SUB. 3 5.5.22

CITY OF WICHITA, KANSAS

B. E. SMITH, CITY ENGINEER

PROJ. NO. C 2912 DATE