


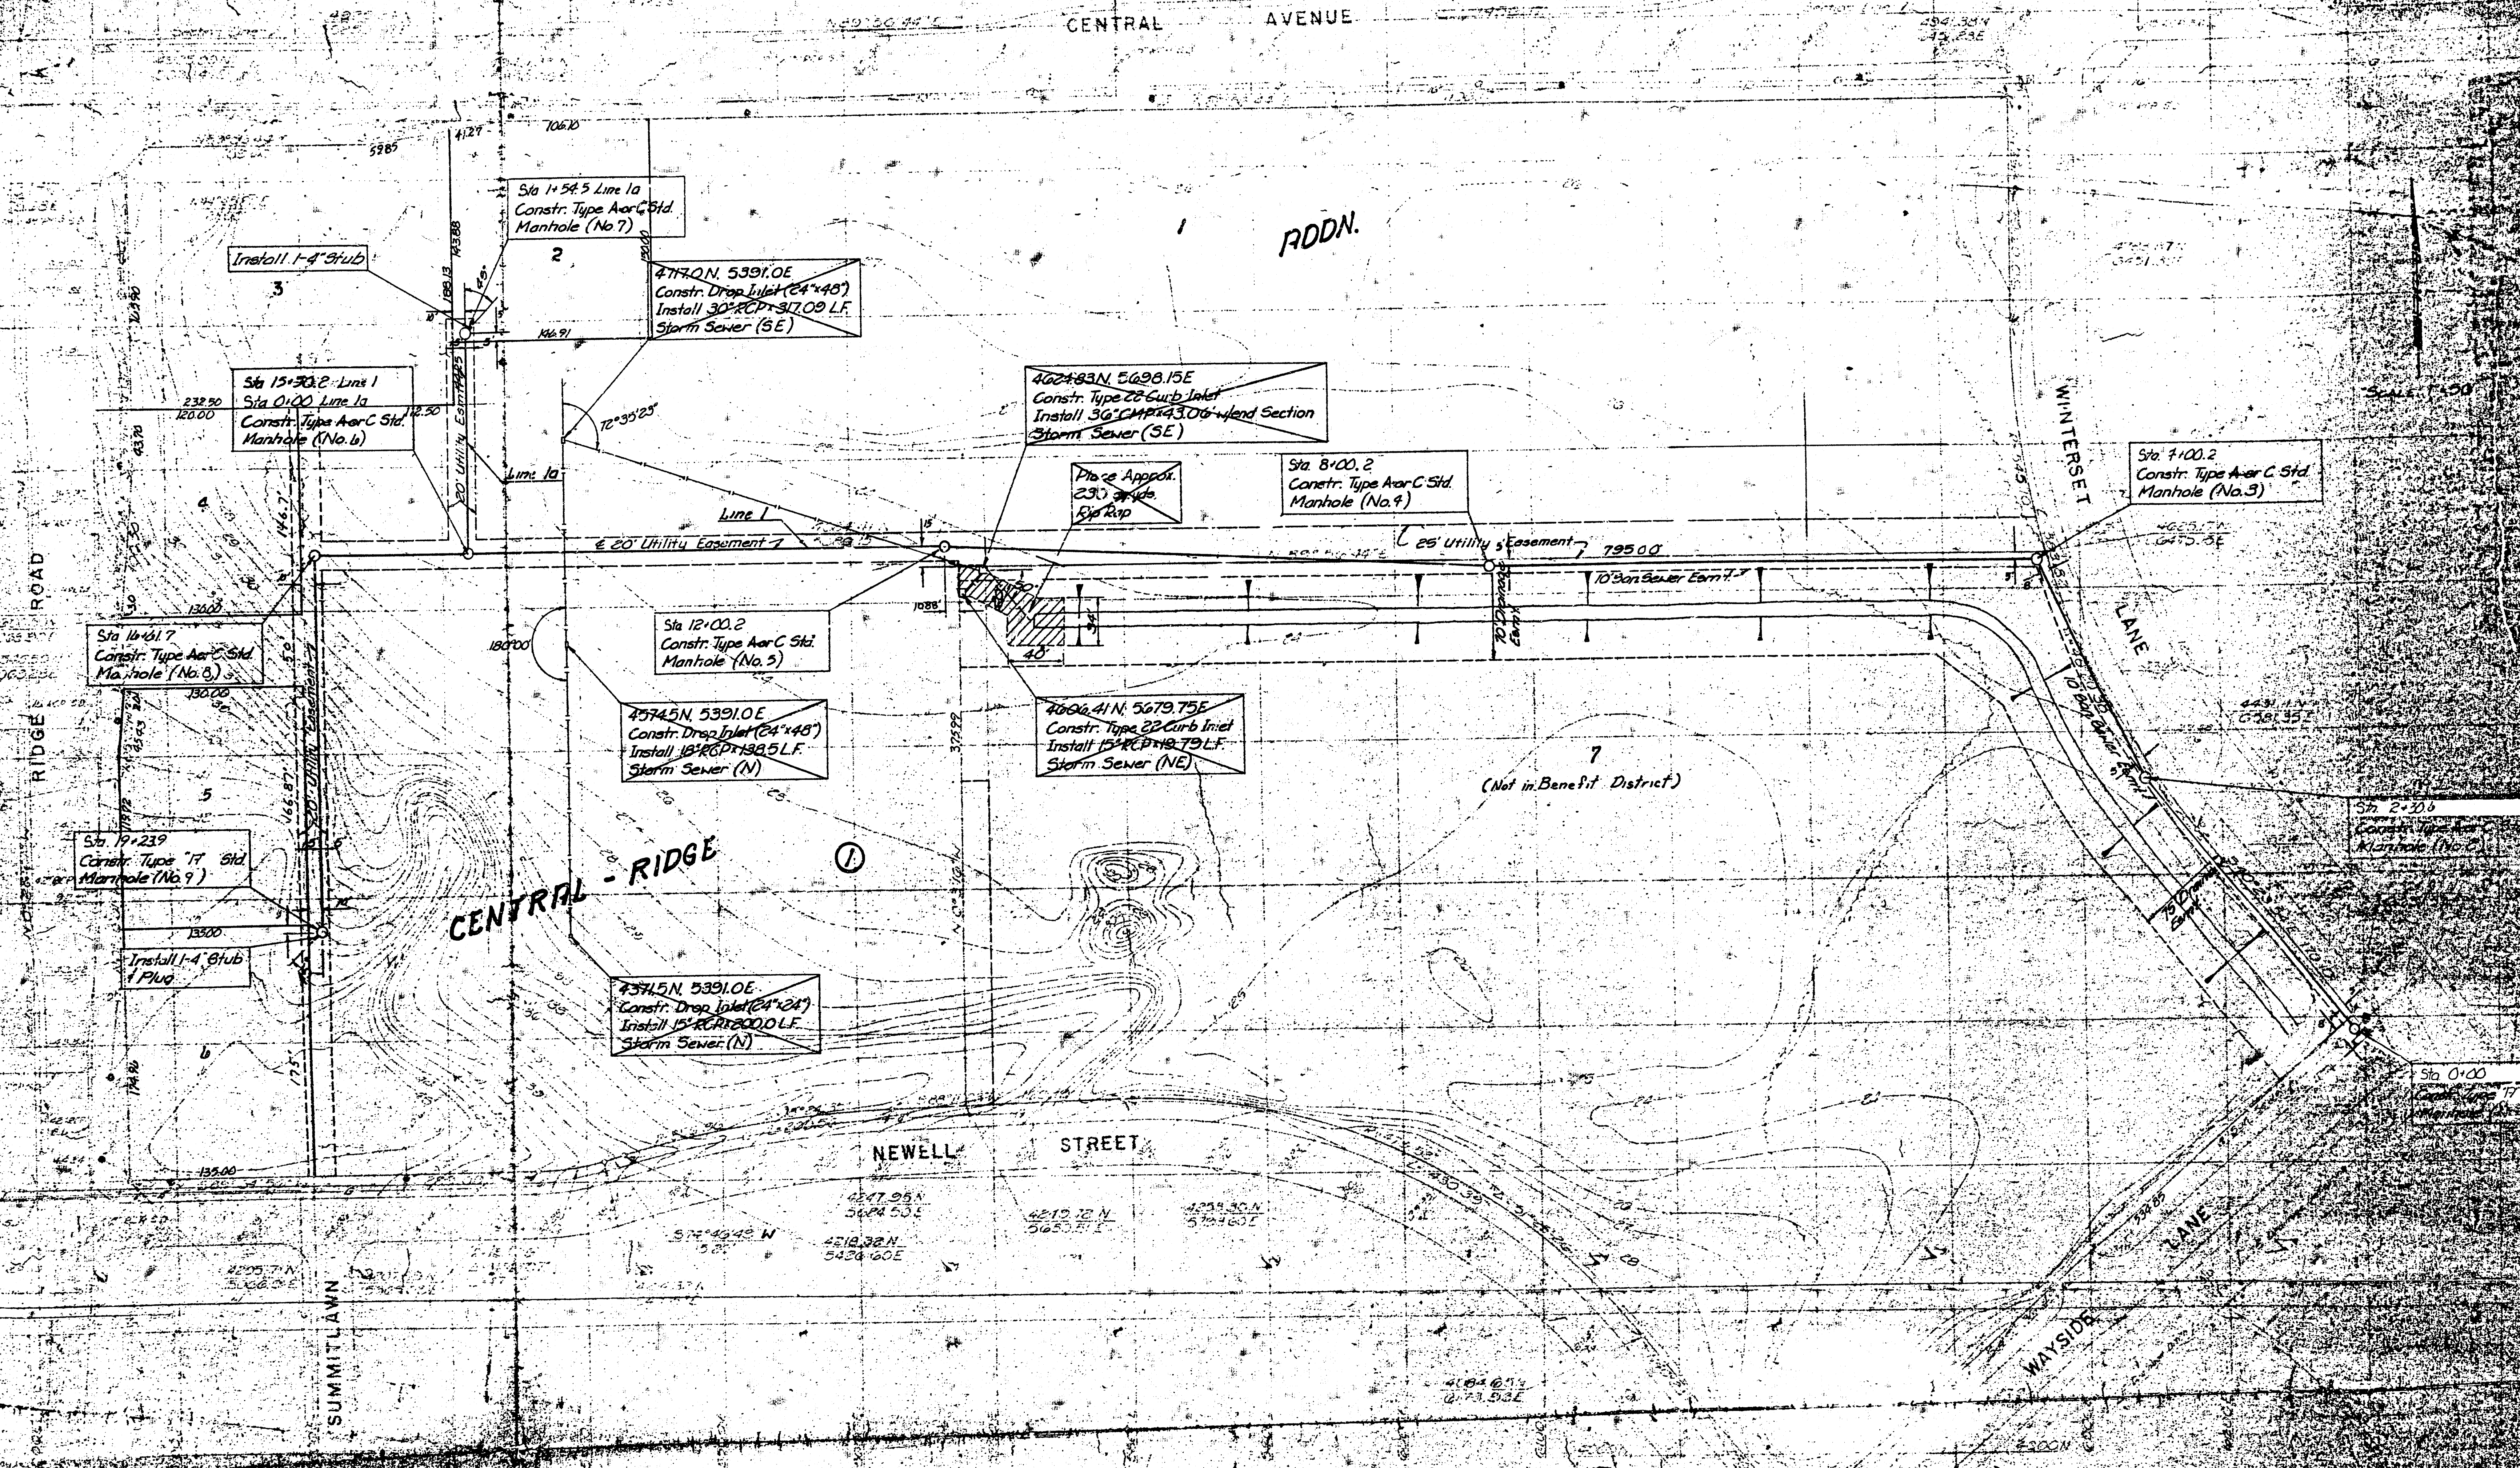

NOTES: THIS PLAN IS FOR THE LATERAL 153, SOUTHWEST INTERCEPTOR. THE LATERAL 153, SOUTHWEST INTERCEPTOR IS A 36\"/>

Lateral 153, SOUTHWEST INTERCEPTOR
City of WICHITA, KANSAS
DEAN SELLERS — Acting CITY ENGINEER
Project No. 468-76-245-60352-000-000-0001
Date _____
Sheet 1 of 2

