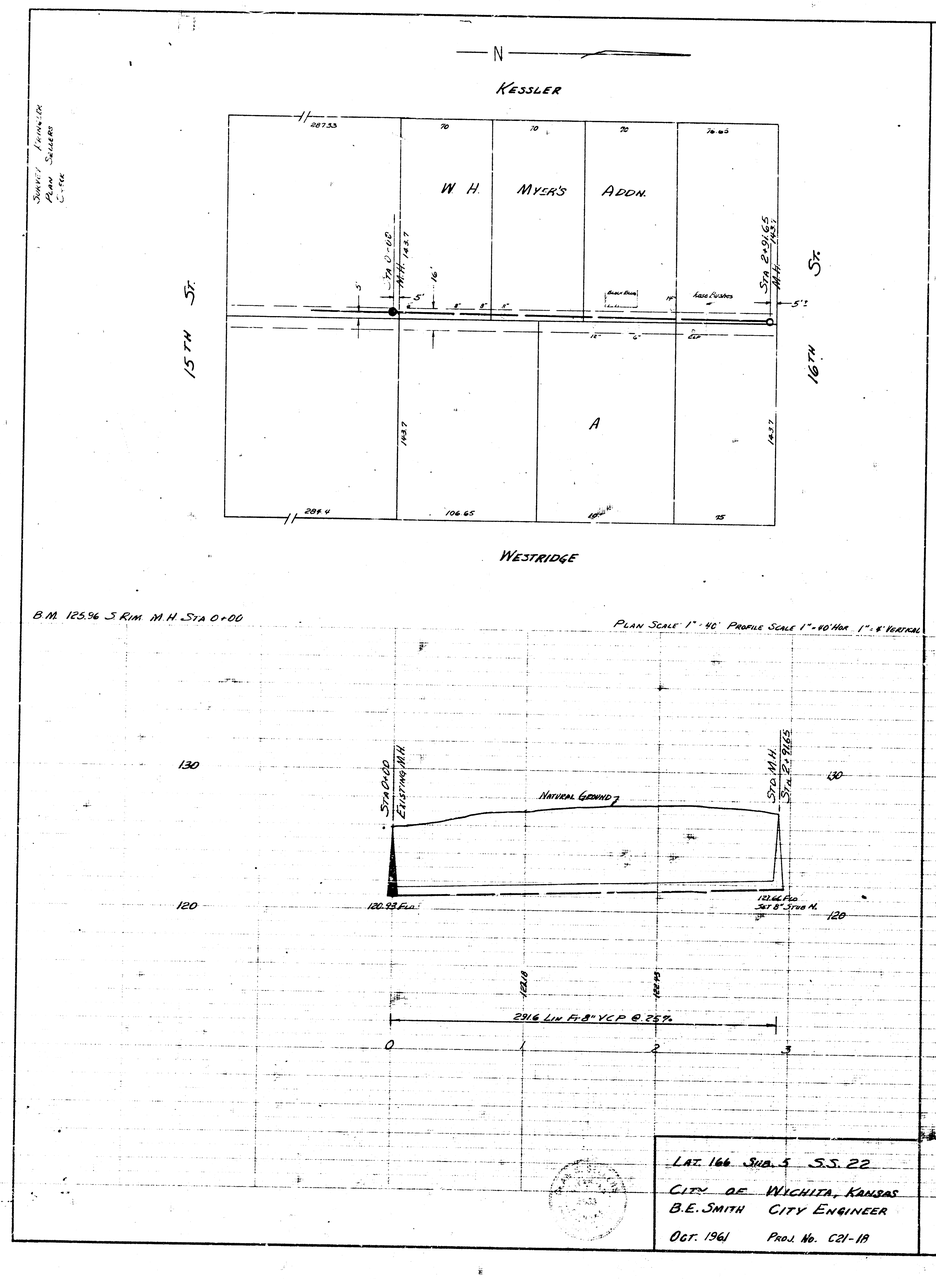
N
KESSLER
W. H. MYER'S ADDN.
A
15TH ST.
16TH ST.
WESTRIDGE
B.M. 125.96 S. RIM M.H. STA 0+00
PLAN SCALE 1" = 40' PROFILE SCALE 1" = 40' HOR. 1" = 8' VERTICAL
STA 0+00 EXISTING M.H.
STA 2+91.65 M.H.
NATURAL GROUND
120.98 FLO.
2916 LIN. FT. 8" VCP @ 2.5%
LOT. 166 SUB. 5 S.S. 22
CITY OF WICHITA, KANSAS
B.E. SMITH CITY ENGINEER
OCT. 1961 PROJ. NO. C21-18

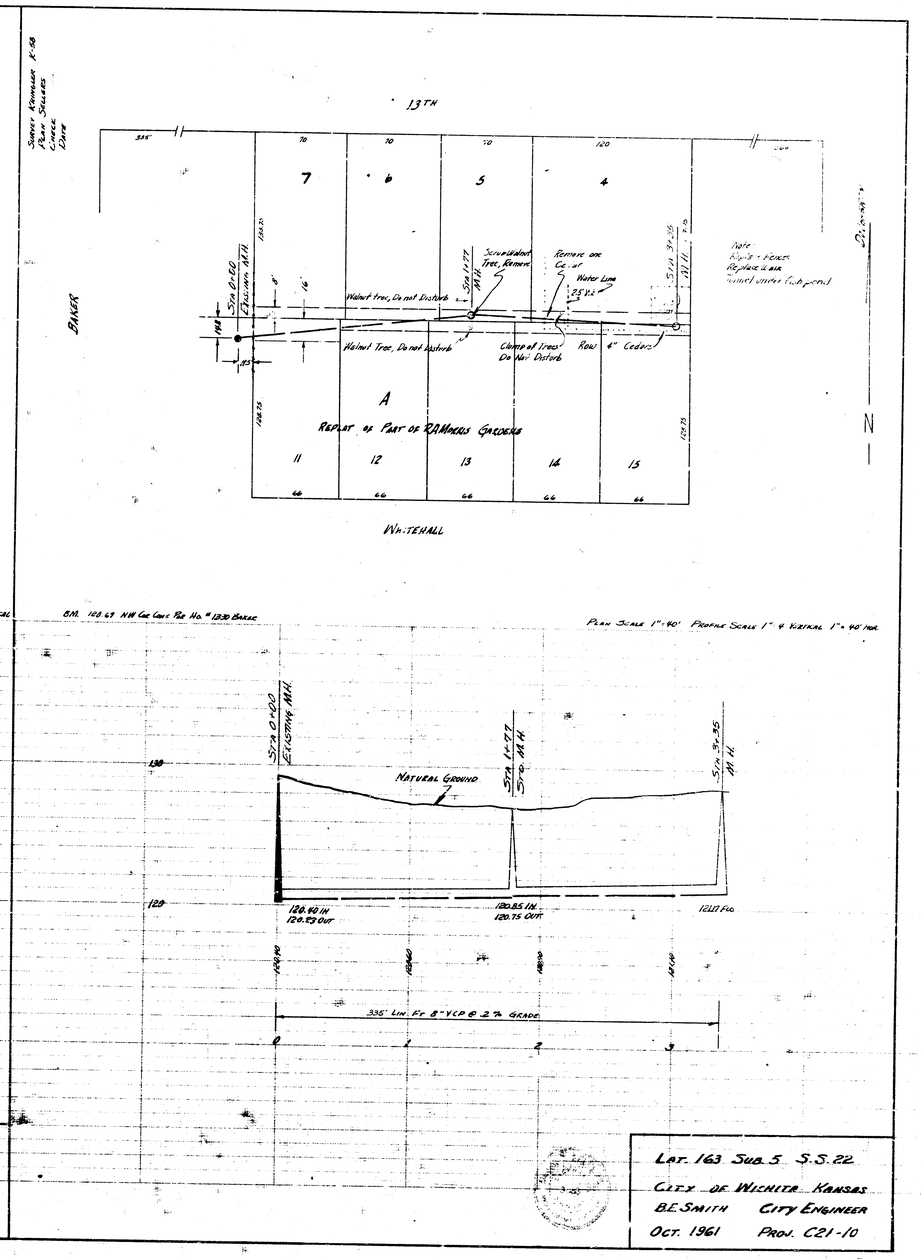
13TH
BAKER
WHITEHALL
A
REPLAT OF PART OF R.A. MOORES GARDENS
Walnut Tree, Do not Disturb
Remove one Cedar
Water Line
Clump of Trees Do Not Disturb
Row 4" Cedars
B.M. 128.63 NW Cor Conc Pkg No. 1330 Barge
PLAN SCALE 1" = 40' PROFILE SCALE 1" = 4' VERTICAL 1" = 40' HOR.
STA 0+00 EXISTING M.H.
STA 1+77 STD. M.H.
NATURAL GROUND
120.40 IN 120.25 OUT
120.85 IN 120.75 OUT
121.17 FLO.
335' LIN. FT. 8" VCP @ 2% GRADE
LOT. 163 SUB. 5 S.S. 22
CITY OF WICHITA, KANSAS
B.E. SMITH CITY ENGINEER
OCT. 1961 PROJ. C21-10