



B. E. Smith & Co. Inc. 1100 N. 1st St. @ W.L. Sabin St.

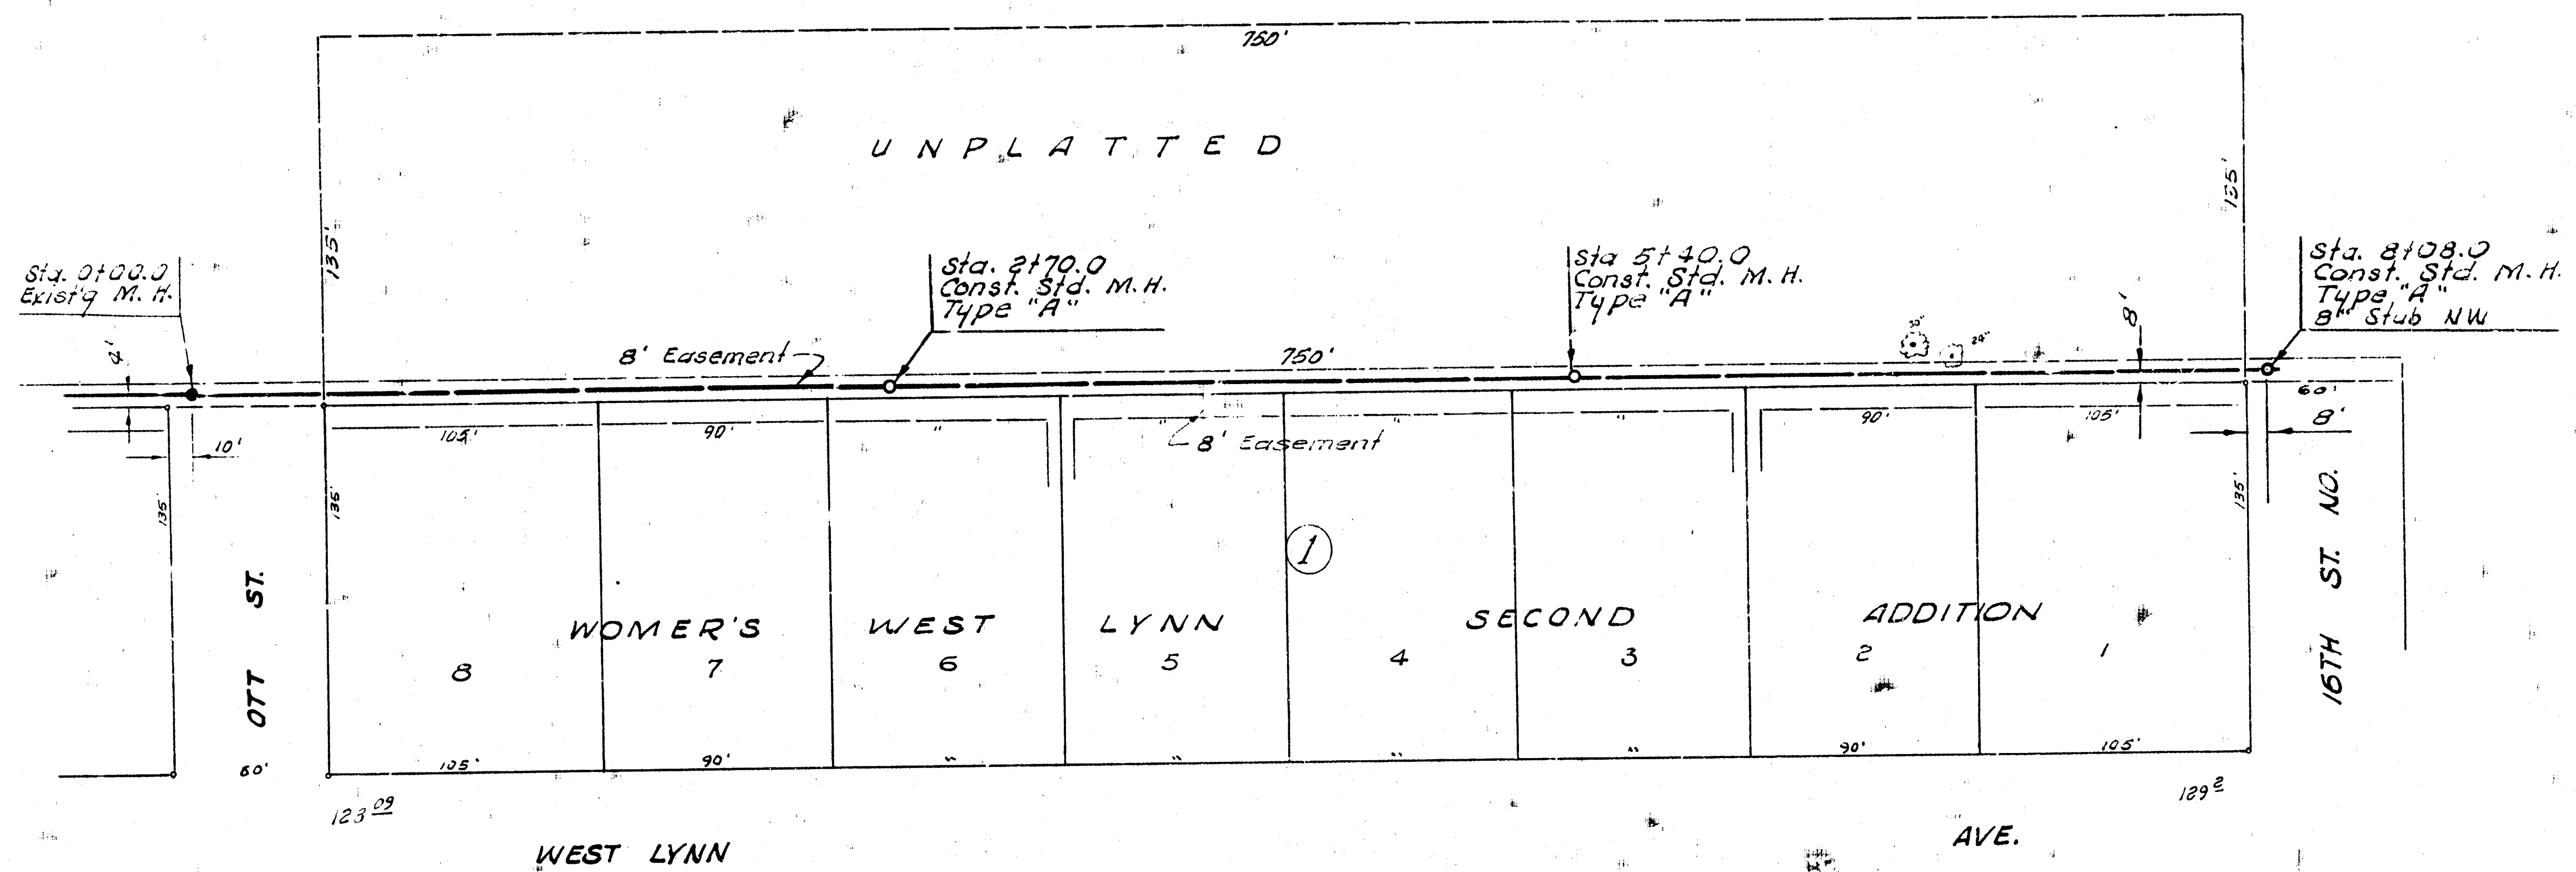

Plan Scale 1" = 40'
Profile Scale 1" = 4' vert.

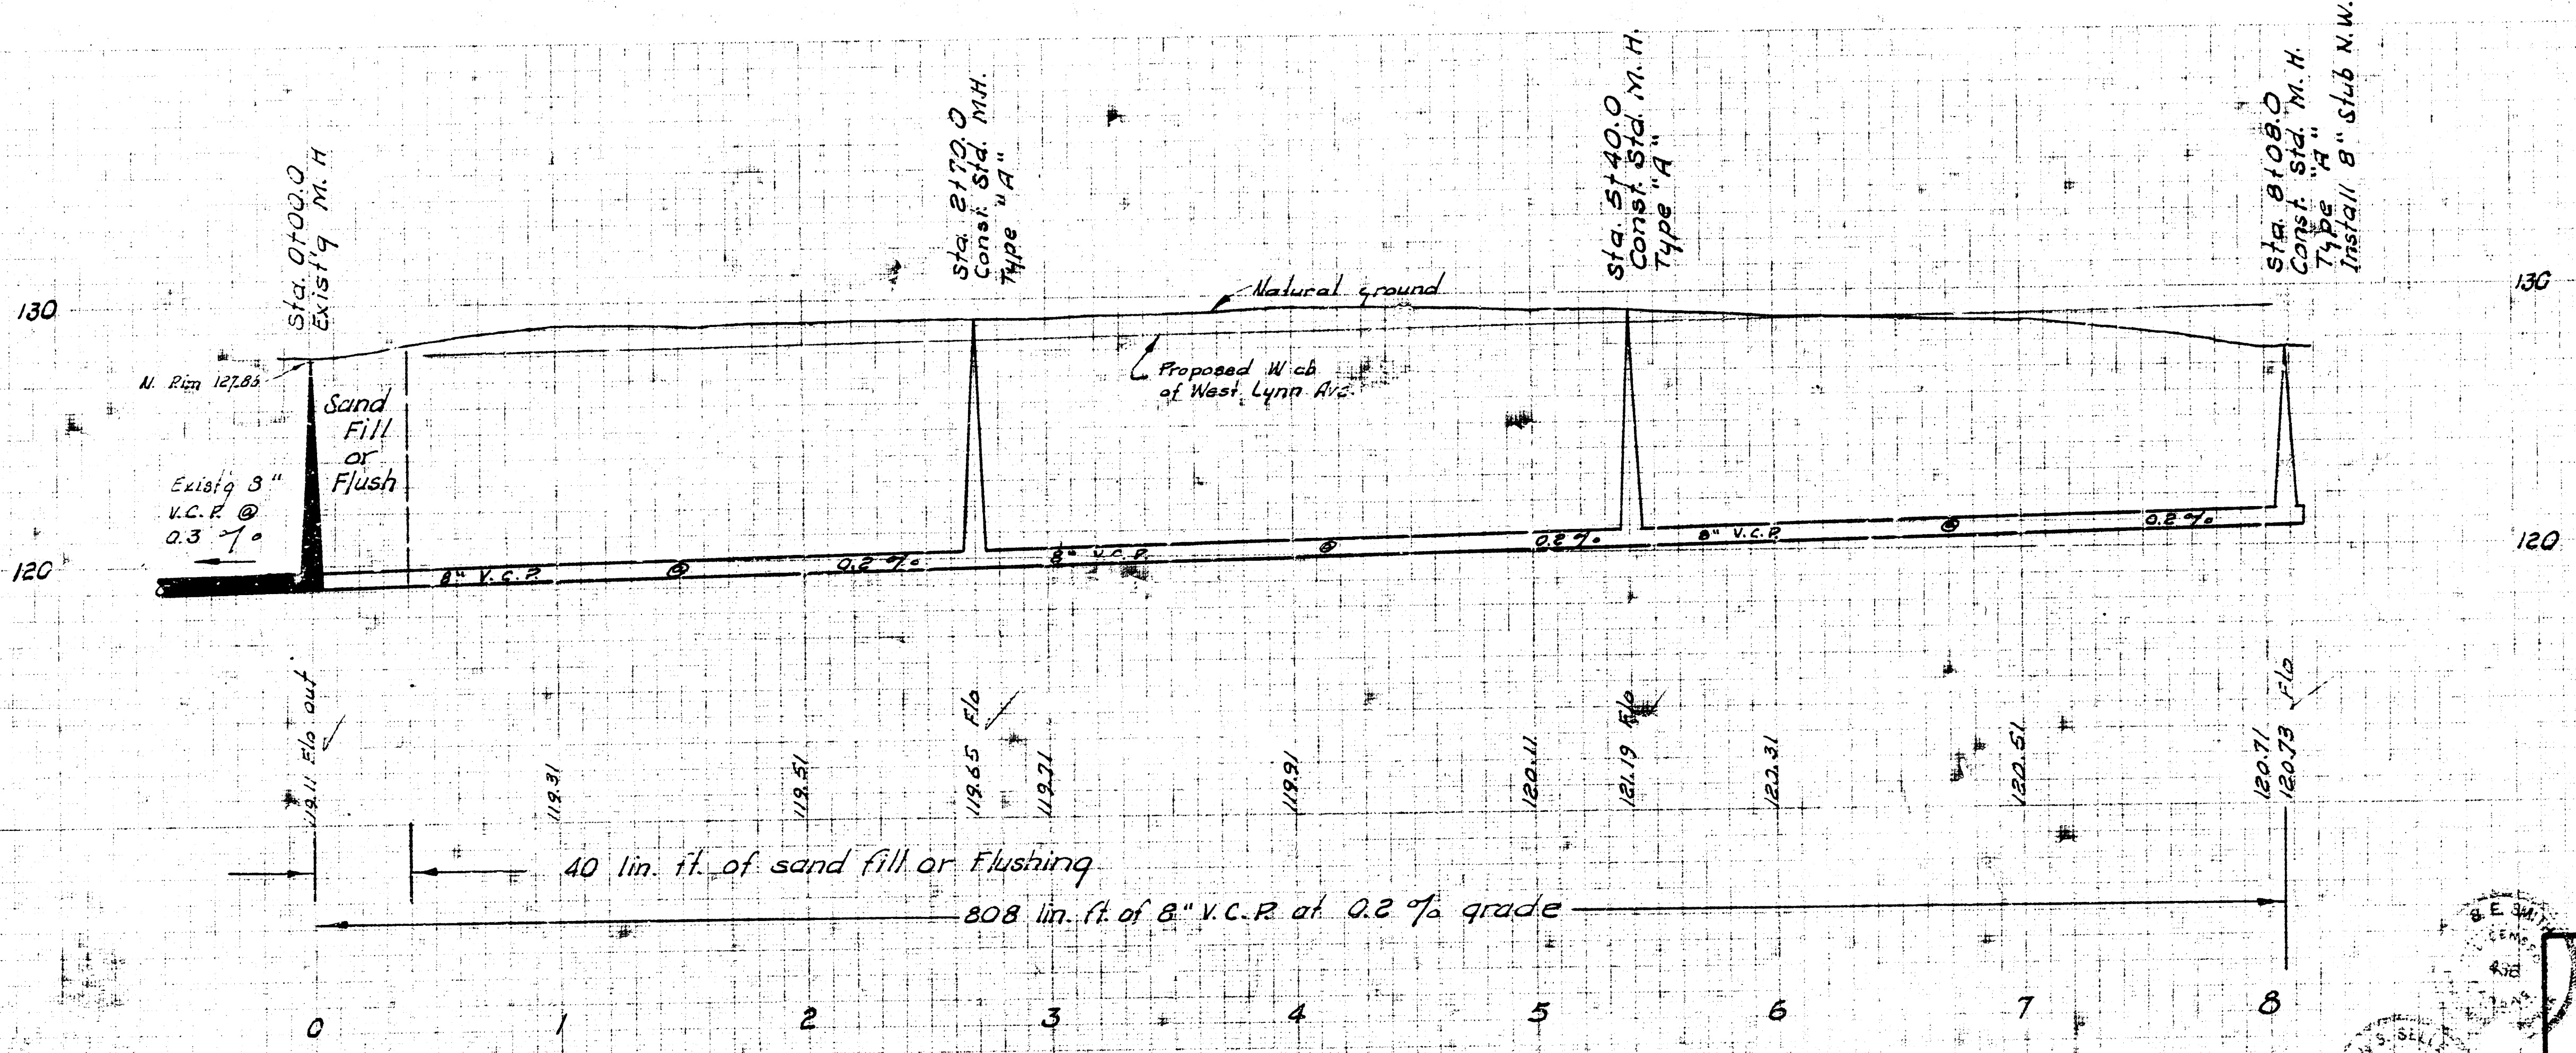

LAT. 182, SUBMAIN 5, S. S. NO. 22
CITY OF WICHITA, KANSAS
B. E. SMITH CITY ENGINEER
MAY 1966 PROJECT NO. C24-22

Surveyed by B. E. Smith & Co. Inc.
Checked by B. E. Smith & Co. Inc.