



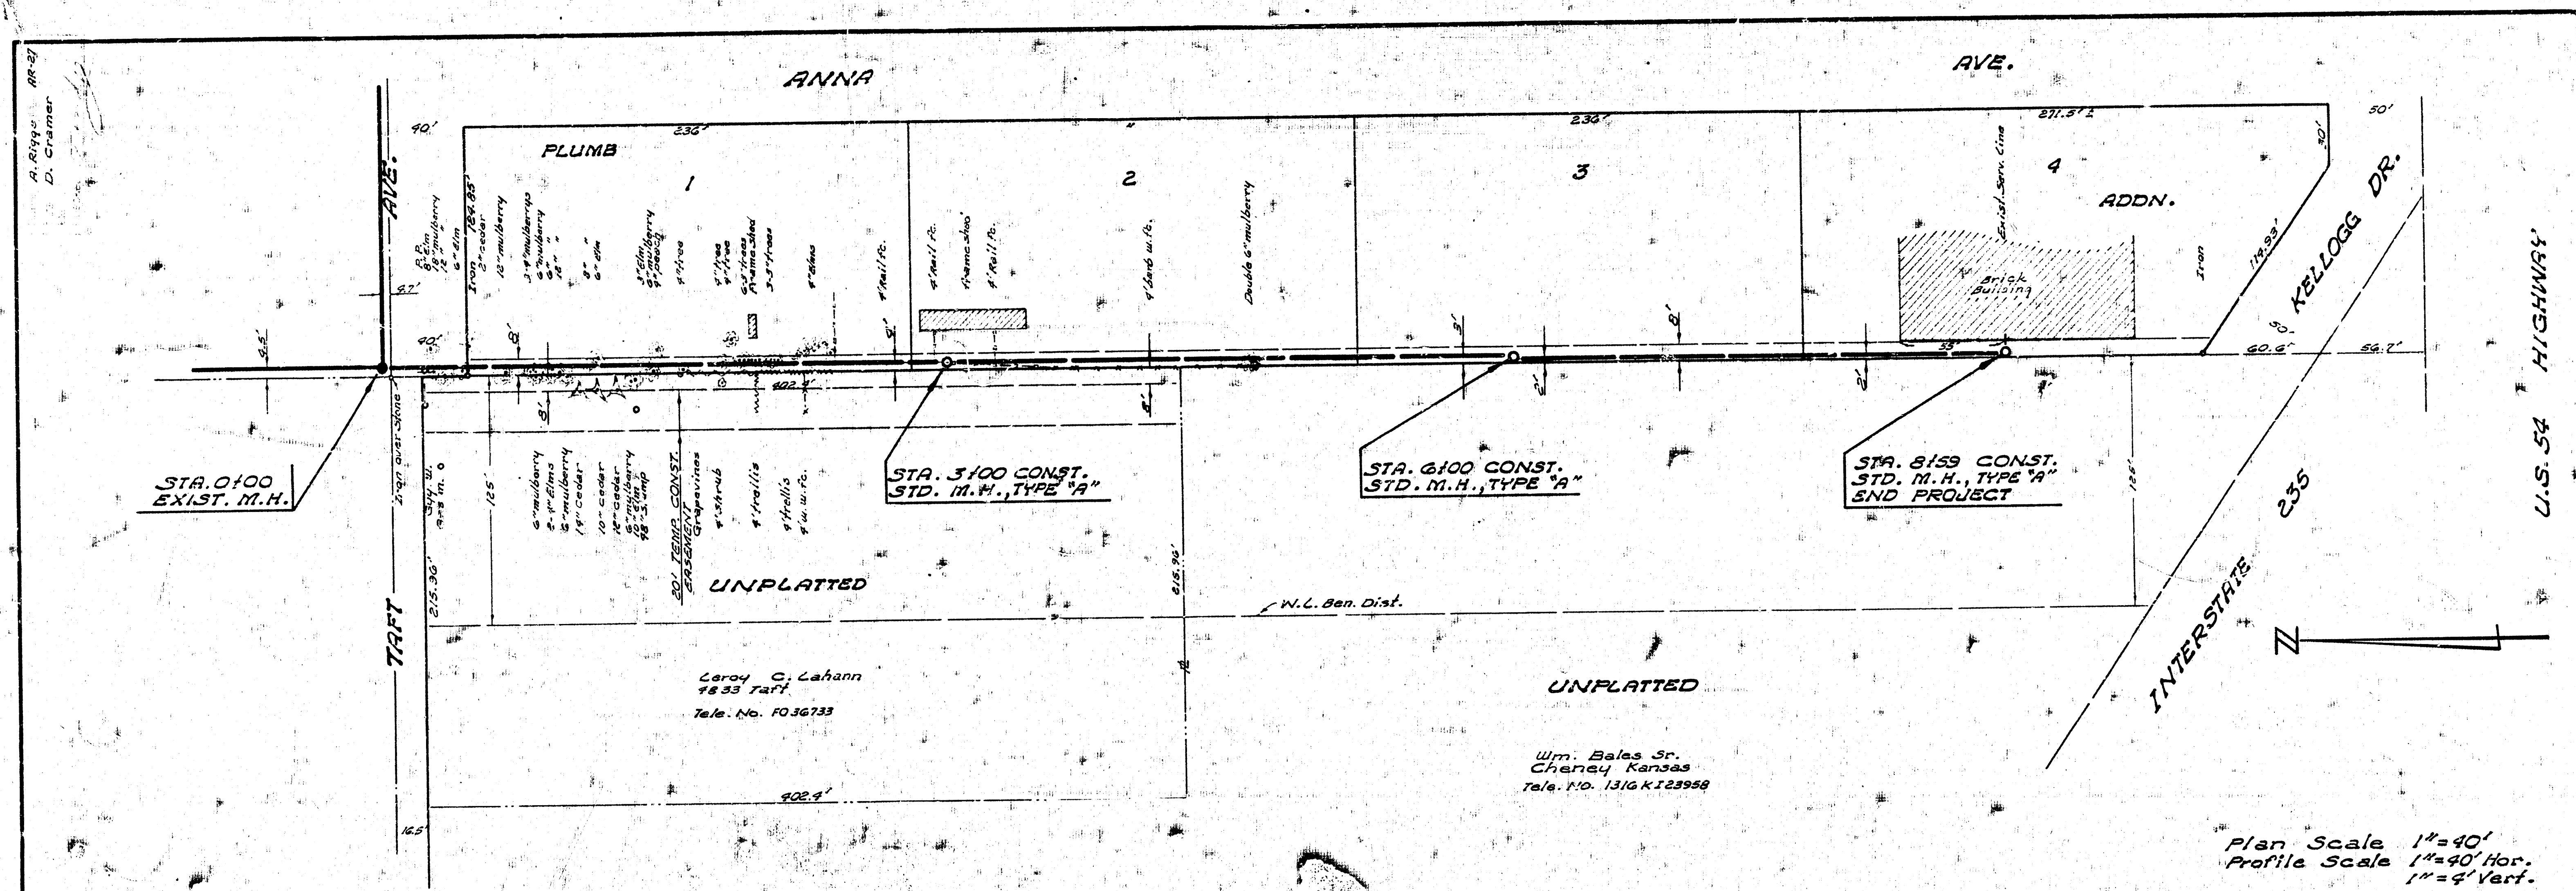

Plan Scale 1"=40'
Profile Scale 1"=40' Hor.
1"=4' Vert.

B.M. 117.75 4" N.E. Cor. Cong. Base L. Pole S.S. Service Rd. N.S. I.S. 54-10' W. of W.L. Anna N.

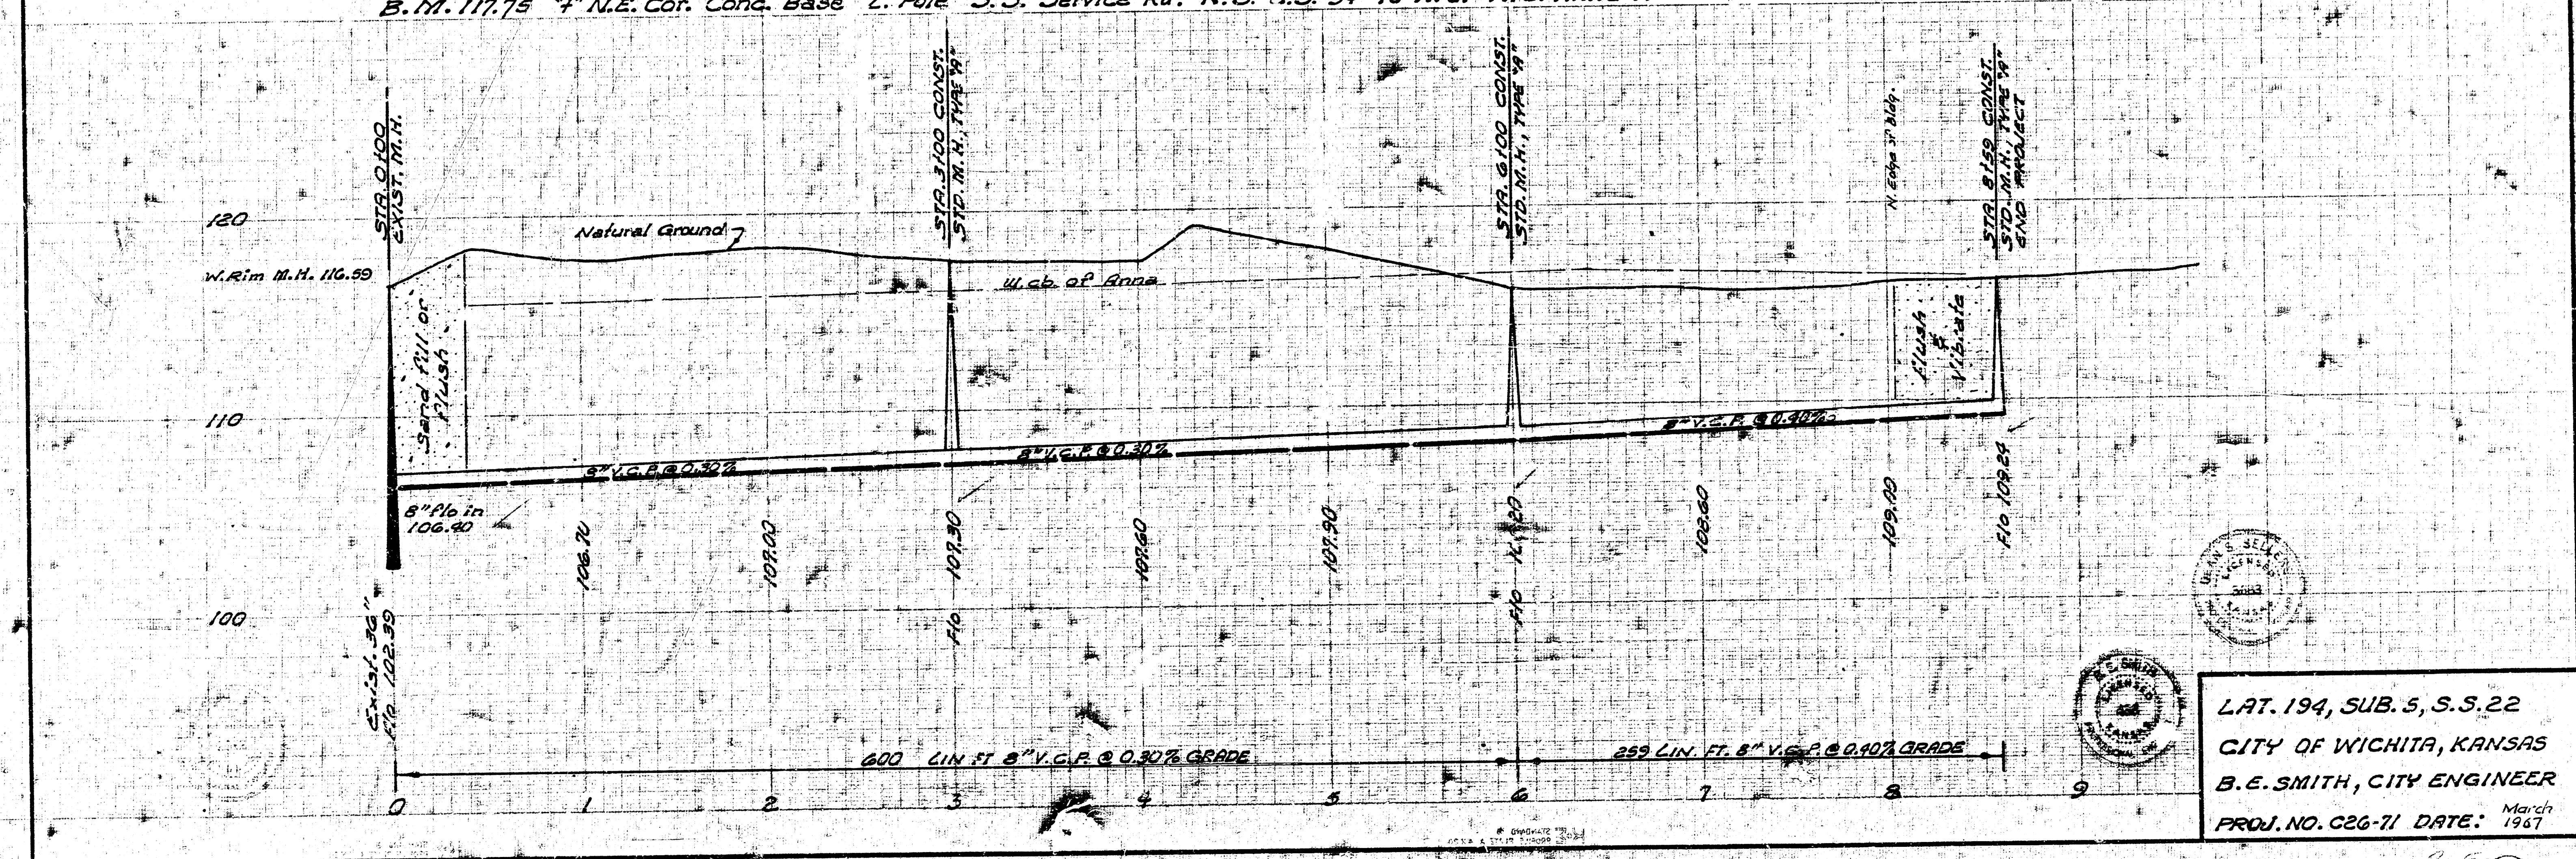

LAT. 194, SUB. 5, S.S. 22
CITY OF WICHITA, KANSAS
B.E. SMITH, CITY ENGINEER
PROJ. NO. C26-71 DATE: March 1967