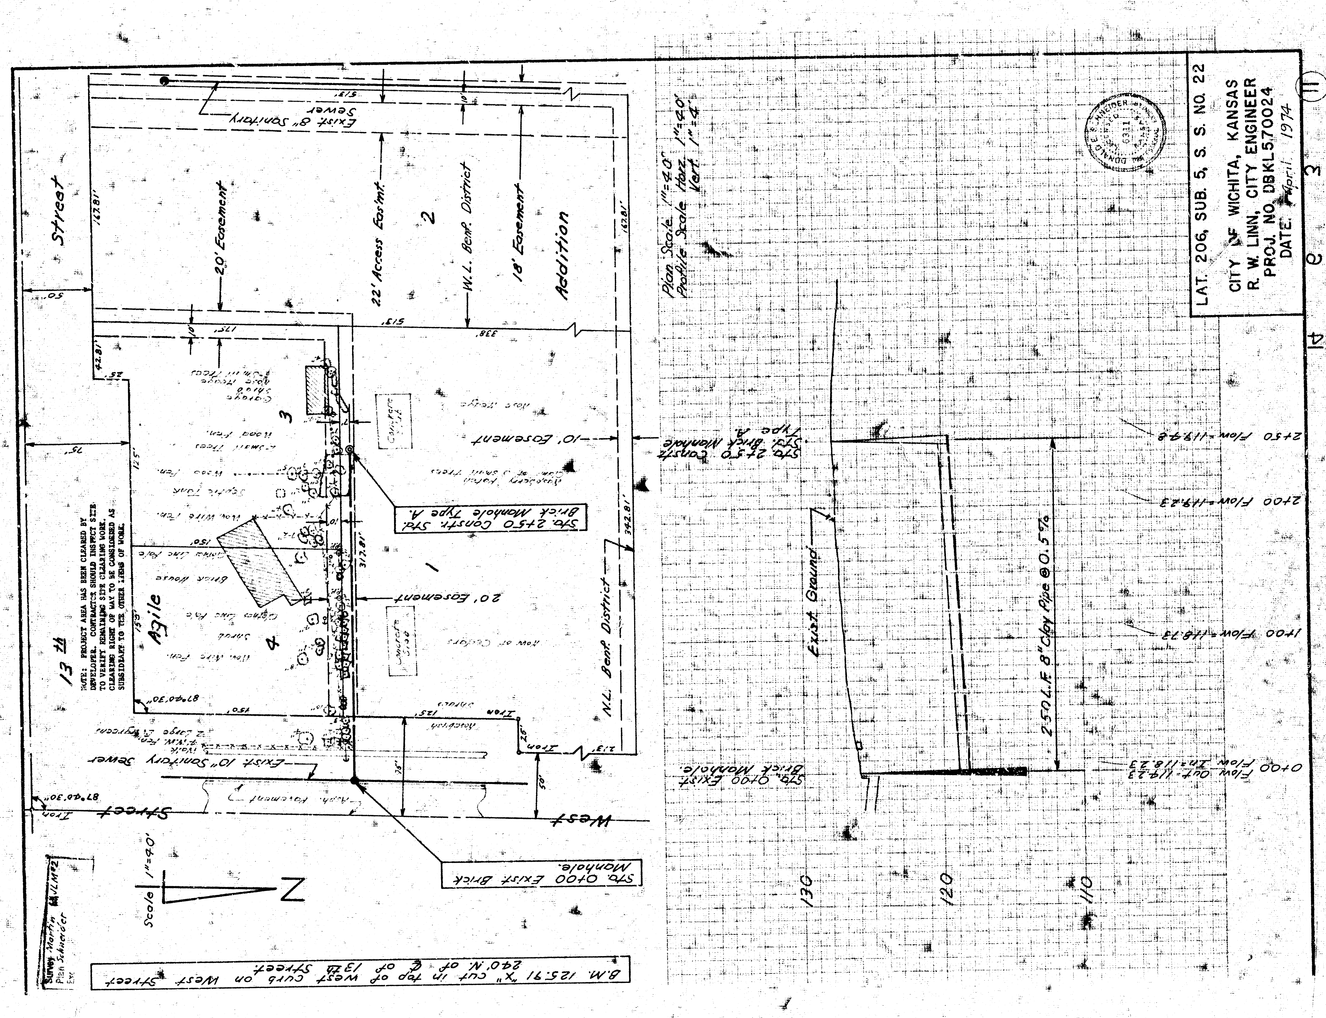
LAT. 206, SUB. 5, S. S. NO. 22
CITY OF WICHITA, KANSAS
R. W. LINN, CITY ENGINEER
PROJ. NO. DBKL570024
DATE: April 1974
Plan Scale 1"=40'
Profile Scale Horz 1"=20'
Vert 1"=4'
Exist Ground
2,501 L.F. 8" Clay Pipe @ 0.5%
Exist 10" Sanitary Sewer
Exist 6" Sanitary Sewer
20' Easement
22' Access Easement
W.L. Rural District
18' Easement
Addition
Agile
N.L. Rural District
10' Easement
20' Easement
Std. 2450 Constr. Std. Brick Manhole Type A.
Std. 0100 Exist. Brick Manhole.
West Street
Street
Scale 1"=40'
B.M. 125.91 "X" Cut in top of West Curb on West Street 240' N. of ℄ of 13th Street
Survey Number 64L1472
Pitch Schneider
Exist. Ground
2450 Flow=1179.48
2400 Flow=1179.23
1400 Flow=1168.73
0100 Flow Out=1167.23
0100 Flow In=1168.23
130
120
110