SURVEY J. MANSON NOTEBOOK 111-35
PLAN
CHECKED D. SELLERS
DATE MAR. 1956

B.M. 117.97 N RIM M.H. 0+00

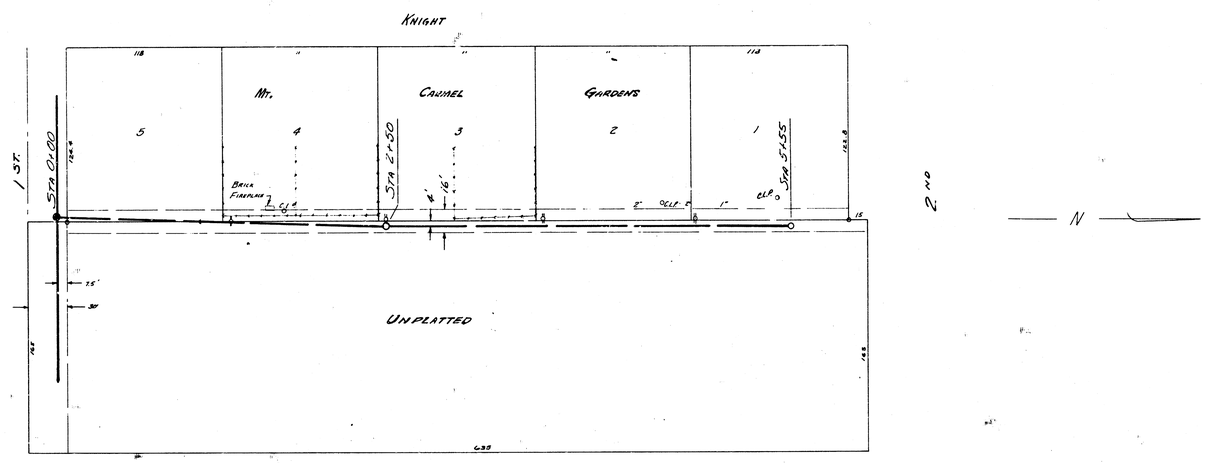

PLAN SCALE 1"=40'
PROFILE SCALE 1"=40 HOR. 1"=4' VERT.

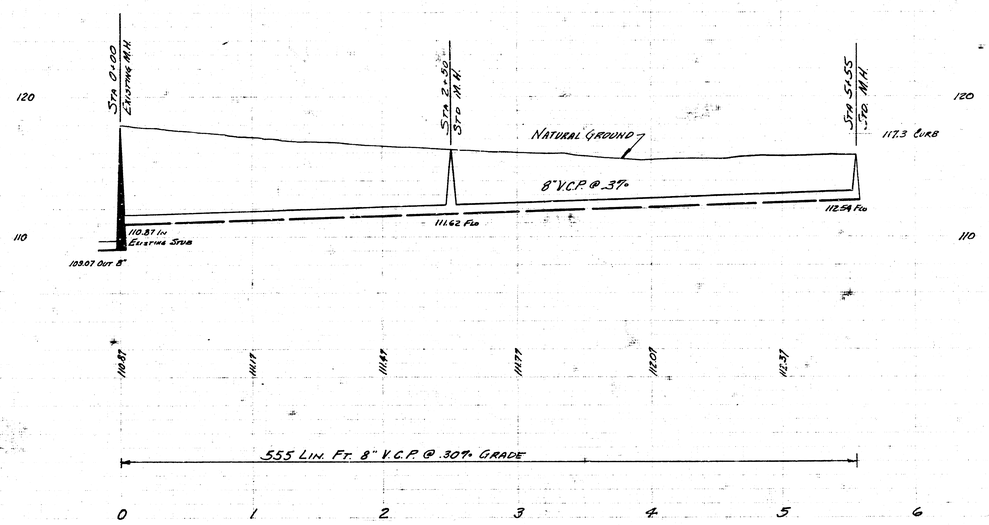

LAT. 2 SUB. 6 SAN. SEWER 22
CITY OF WICHITA, KANSAS
B.E. SMITH CITY ENGINEER
MARCH 1956 PROJ. NO. C26-14