Surveyed By: Hinson Book 114 #3
Drawn By: T. Dewey
Checked By:
Date

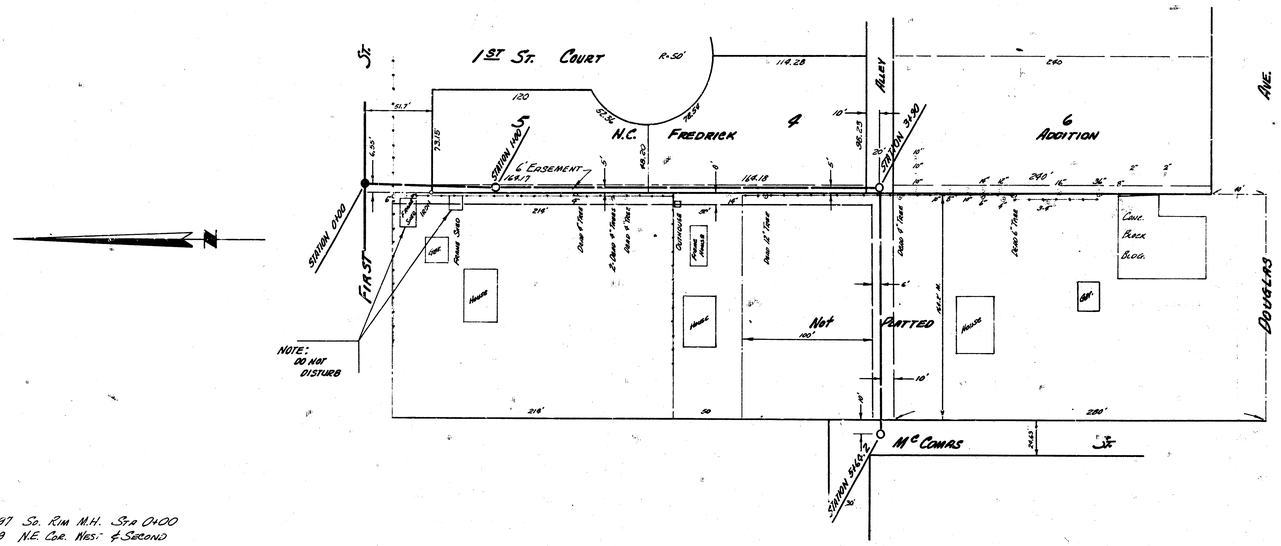

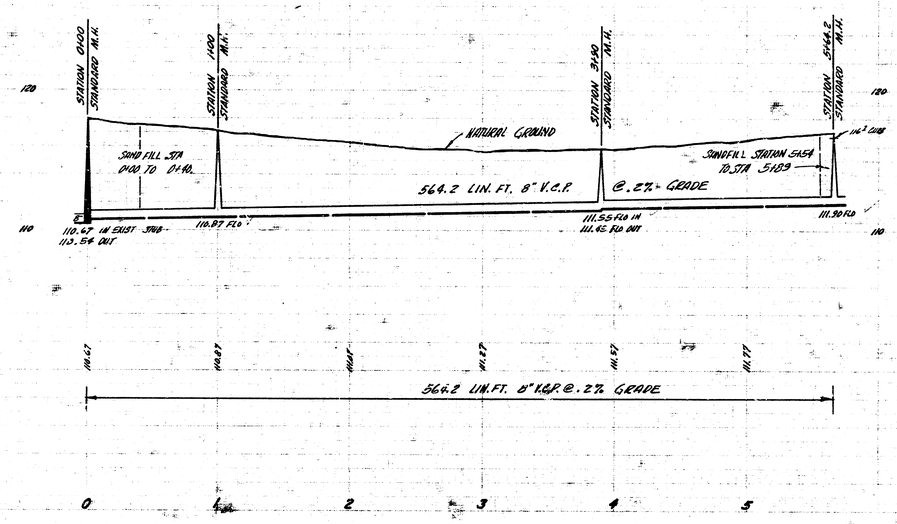

·B.M. 1179.7 Sc. Rim M.H. Sta 0400
B.M. 1196.9 N.E. Cor. Nest. & Strond

PLAN SCALE 1"=40'
PROFILE SCALE 1"=40' HOR, 1"=4' VERTICAL

LAT. 4 SUB. 6 SAN. SEWER 22
CITY OF WICHITA, KANSAS
R.E. SMITH CITY ENGINEER
APRIL-1957 PW. NO. C26-16 SHEET 10-2

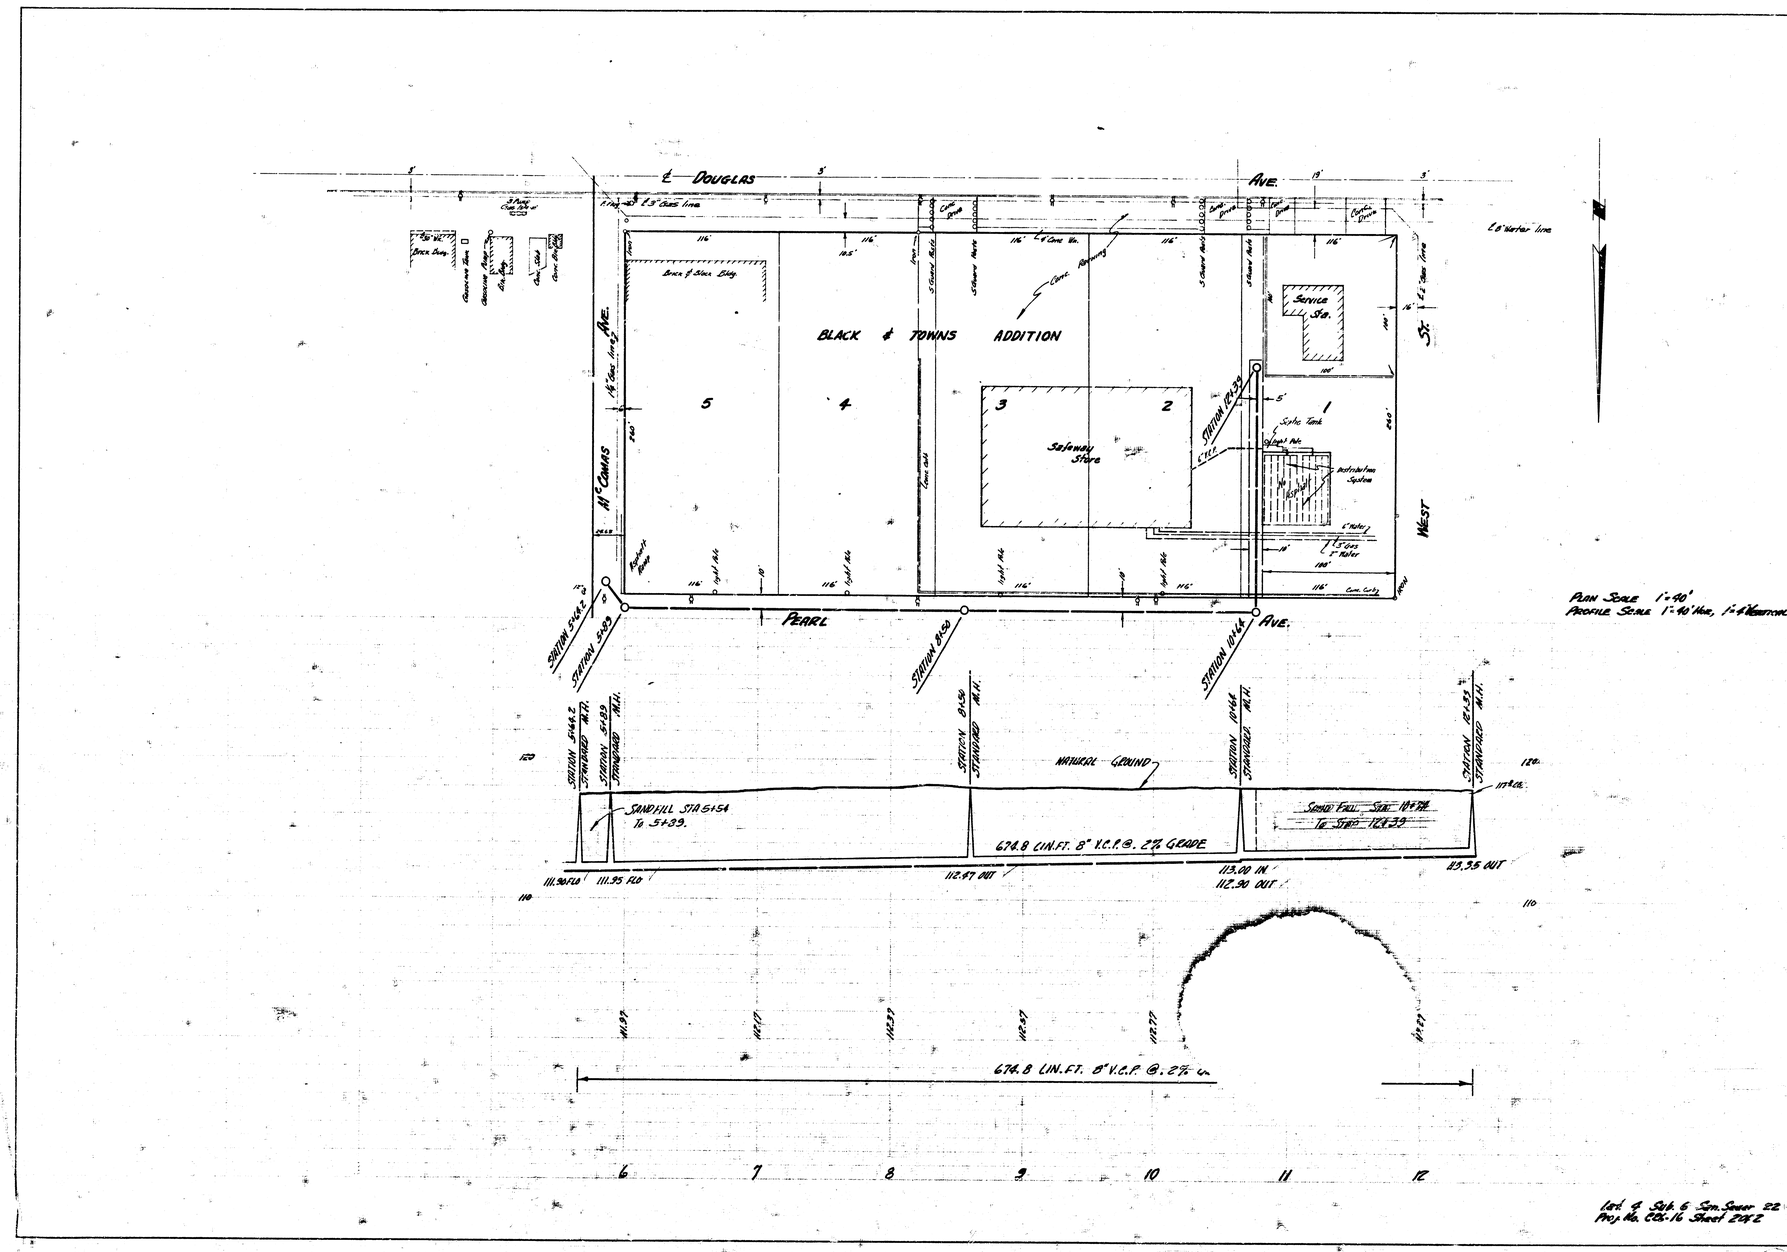
E DOUGLAS AVE.
BLACK & TOWNS ADDITION
Service Sta.
Safeway Store
Septic Tank
Distribution System
PEARL AVE.
STATION 5+44.2
STATION 5+89
STATION 8+50
STATION 10+44
STATION 5+44.2 STANDARD M.H.
STATION 5+89 STANDARD M.H.
STATION 8+50 STANDARD M.H.
STATION 10+44 STANDARD M.H.
STATION 12+39 STANDARD M.H.
NATURAL GROUND
SAND FILL STA 5+54 To 5+89.
SAND FILL STA 10+74 To STA 12+39
674.8 LIN.FT. 8" V.C.P. @ 2% GRADE
674.8 LIN.FT. 8" V.C.P. @ 2% Gr.
111.30 FLO
111.95 FLO
112.67 OUT
113.00 IN
112.90 OUT
113.35 OUT
PLAN SCALE 1"=40'
PROFILE SCALE 1"=40' Hor., 1"=4' Vertical.
Lot 4 Blk 6 San. Sewer 22
Proj. No. CDL-16 Sheet 2 of 2