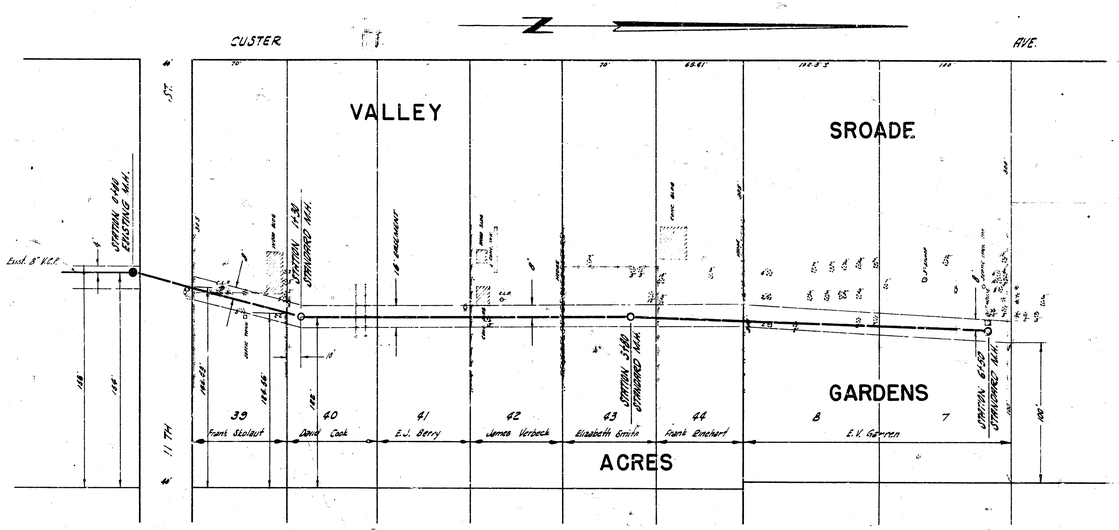

PLAN SCALE 1"=40'
PROFILE SCALE 1"=40' HOR. 1"=2 VERT.

B.M. 125.86 1/2 □ SPIKE E. SIDE P. POLE E. SIDE CUSTER 460'± S. OF 13TH ST.
B.M. 125.45 STD. SHERIDAN & 13TH N.W. CORNER.

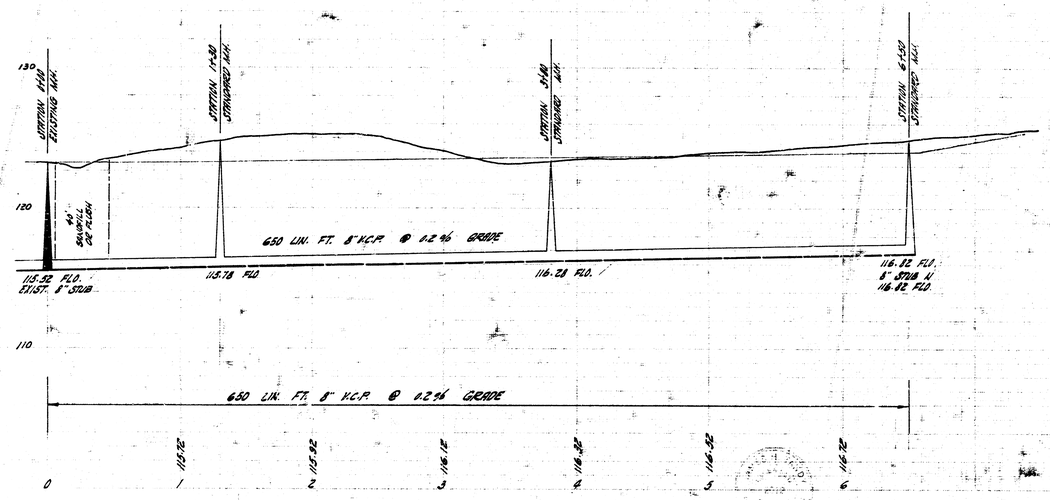

LATERAL 18 SUB. 8 S.S. 22
CITY OF WICHITA KANSAS
B.E. SMITH, CITY ENGINEER
PROJ. NO. C27-42 DATE APRIL 1938