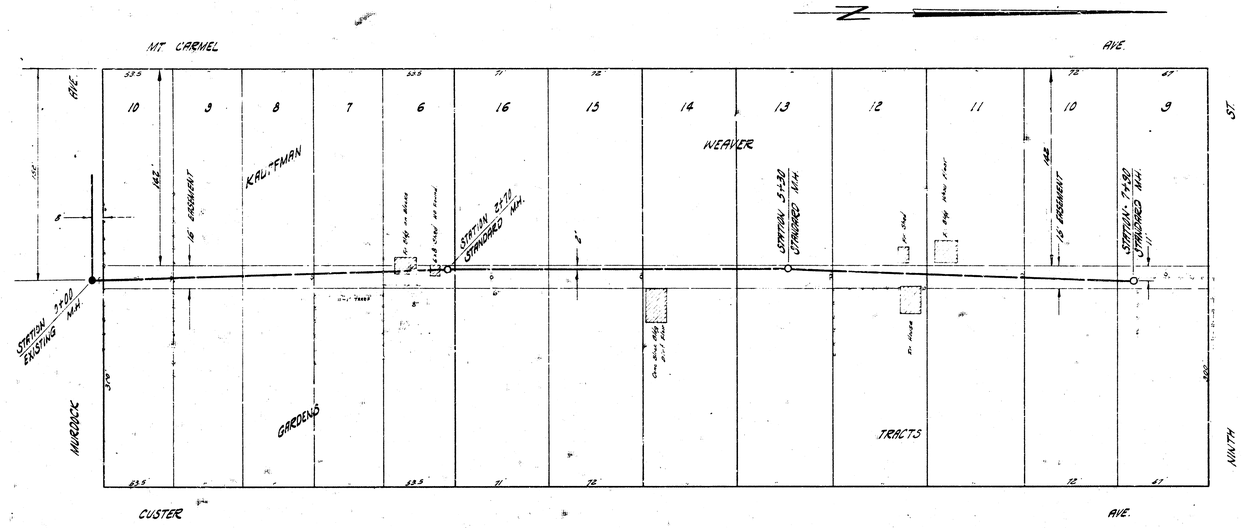

PLAN SCALE 1" = 40'
PROFILE SCALE 1" = 40' HOR. 1" = 4' VERT.

B.M. 121.74 N.W. COR. CONC. PORCH HO # 062 N. CUSTER

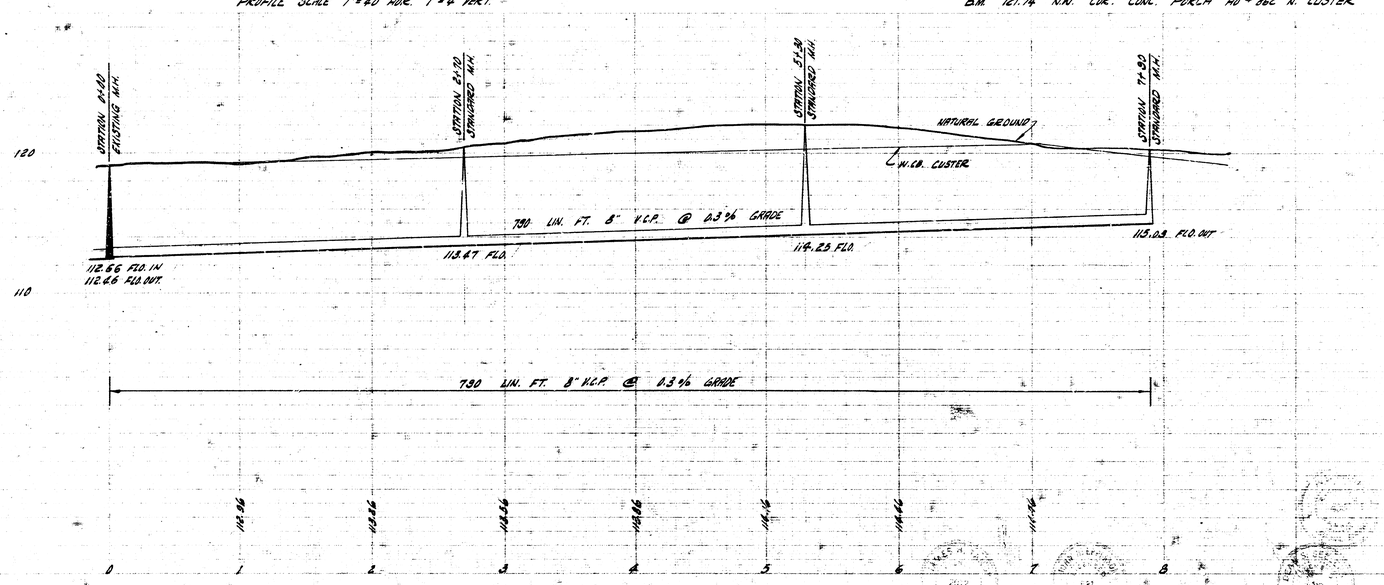

LATERAL 22 SUB. 9 S.S. 22
CITY OF WICHITA, KANSAS
B. E. SMITH, CITY ENGINEER
PROJECT NO. C28-66 DATE Oct. 1958