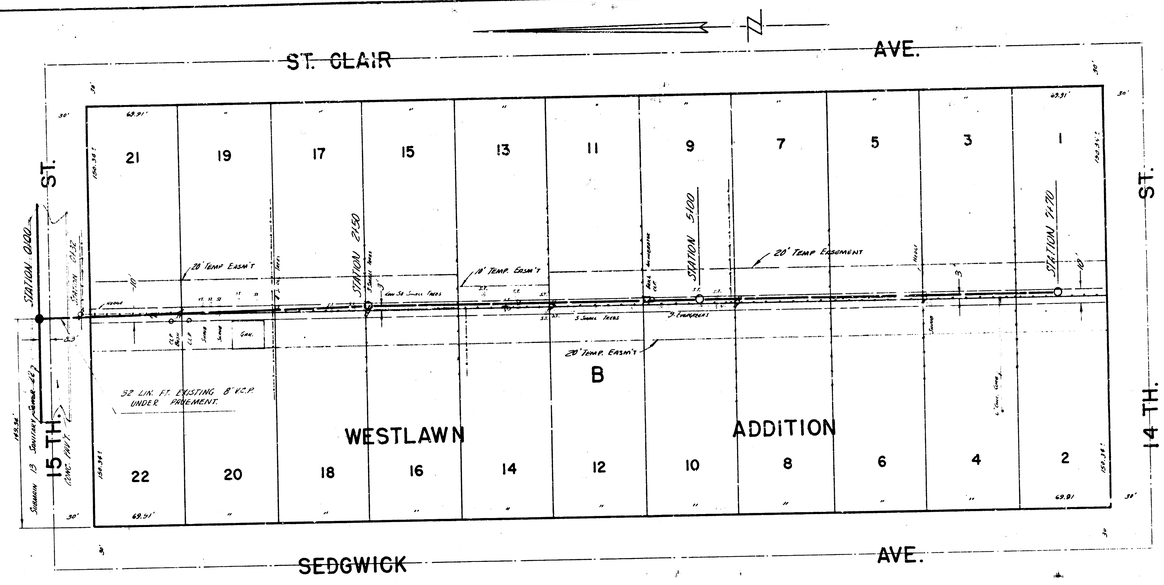

PLAN SCALE 1" = 40'
PROFILE SCALE 1" = 40' HOR. 1" = 4' VERTICAL

B.M. 120.74 "X" S.W. COR. LOWER STEP CHARLES McGARRISON SCHOOL

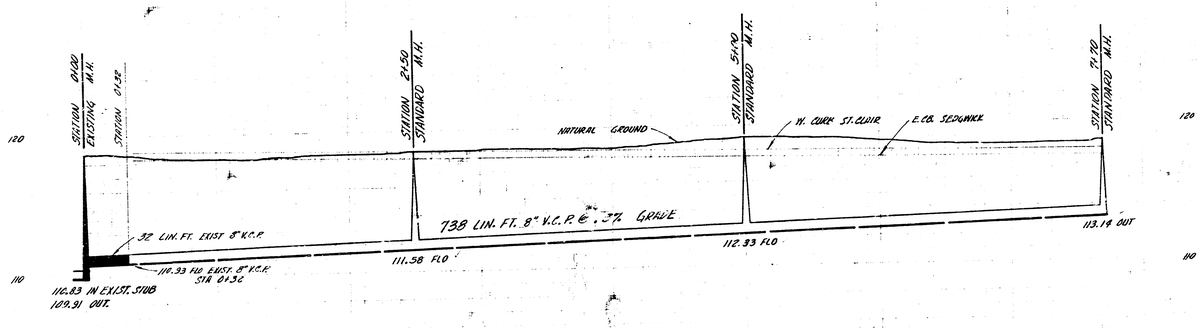

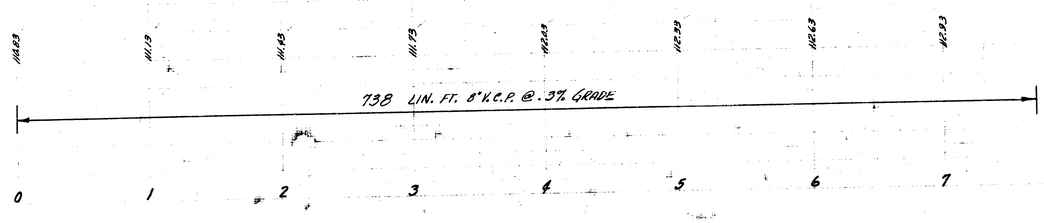

LAT. 9 SUB. 13 SAN. SEWER 22
CITY OF WICHITA KANSAS.
B.E. SMITH CITY ENGINEER
PROJ. NO. C26-103 DATE- NOV. 1957