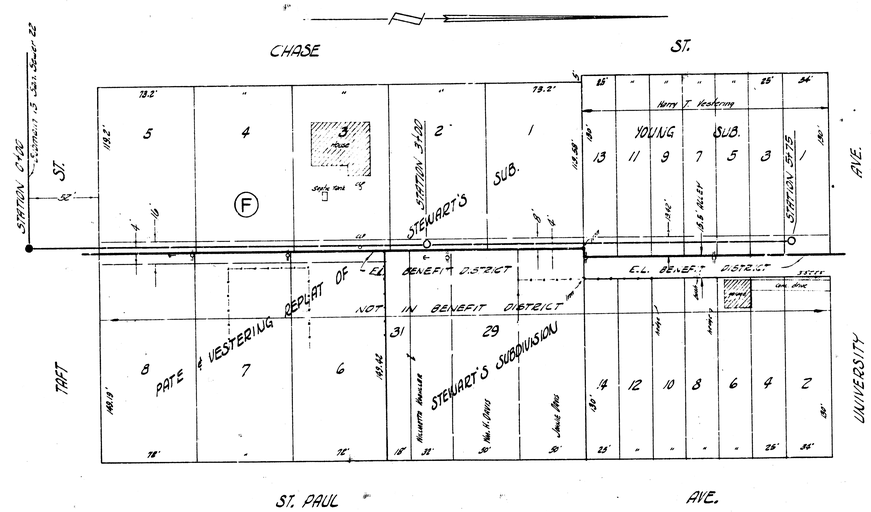

B.M. 113.52 R.R. SPIKE S.S. POWER POLE N.S. UNIVERSITY @ ALLEY.
B.M. 114.64 R.R. SPIKE E.S. POWER POLE S.S. EMMA W.L. ALLEY SOUTH.

PLAN SCALE 1"=40'.
PROFILE SCALE 1"=40' HOR. 1"=4' VERTICAL.

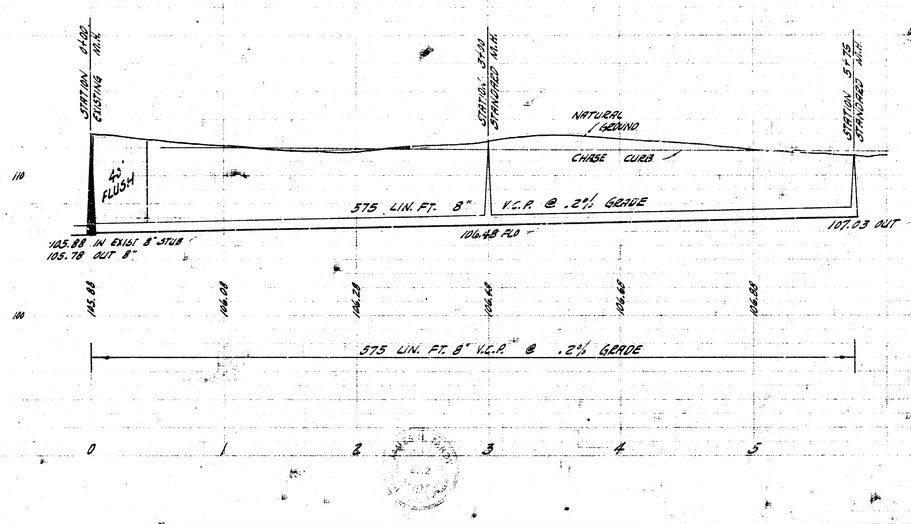

LATERAL 6 SUB. 15 SAN. SEWER 22
CITY OF WICHITA, KANSAS
B.E. SMITH CITY ENGINEER
PROJ. NO. C27-93 DATE- MAR. 1959