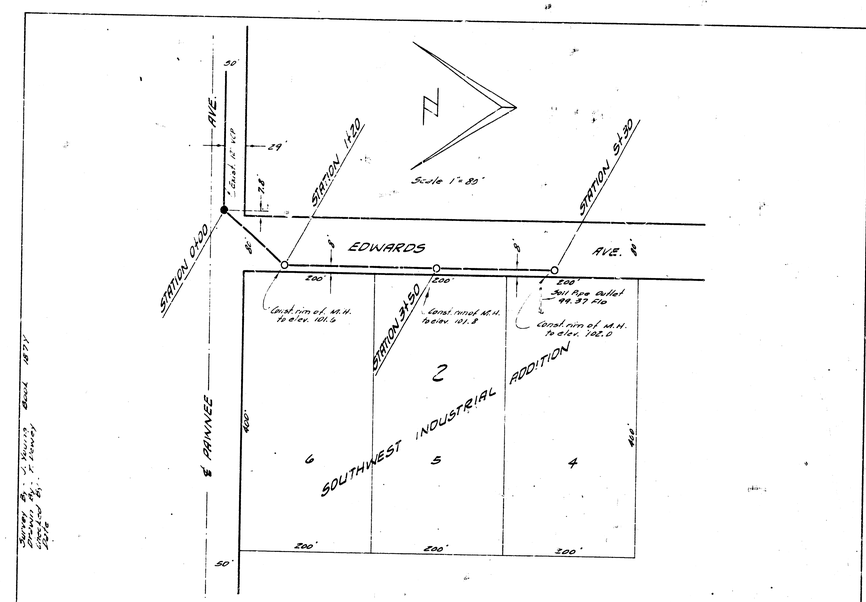

B.M. 104.74 "T" IN TENNESSEE FIRE PLUG NE EDWARDS & PAWNEE

PLAN SCALE 1"=80'
PROFILE SCALE 1"=80' HOR. 1"=4' VERT.

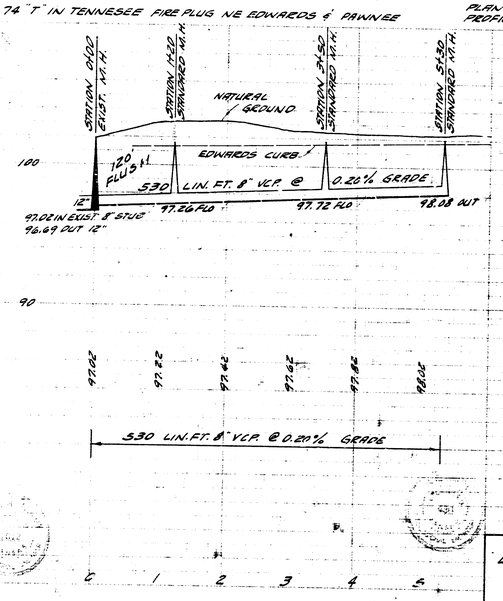

LATERAL 2 SUB. 16 SAN. SEWER 22
CITY OF WICHITA, KANSAS
B.E. SMITH CITY ENGINEER
PROJ. NO. C20-40 DATE- June, 1960

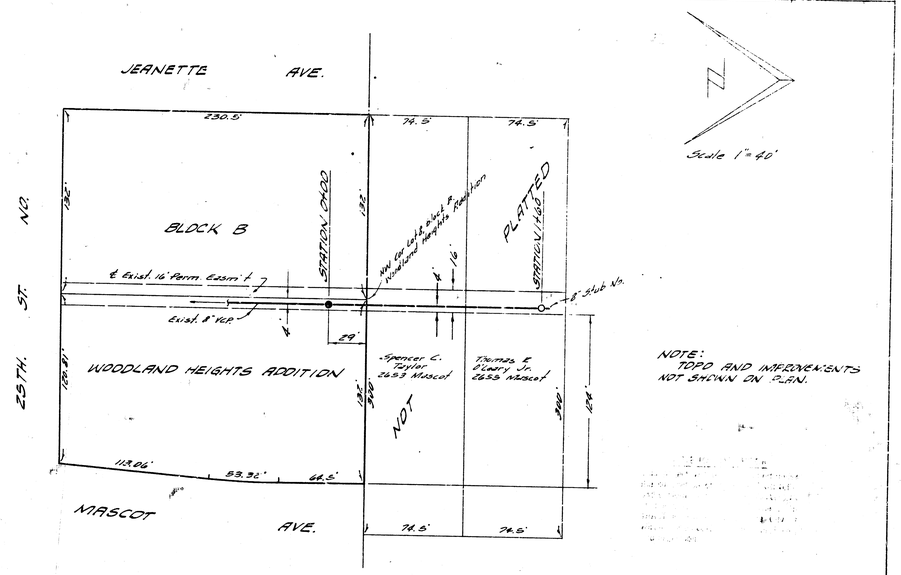

B.M. 130.14 "T" IN TROY FIRE HYD. SE COR 25TH & ARKANSAS

PLAN SCALE 1"=40'
PROFILE SCALE 1"=40' HOR. 1"=4' VERTICAL

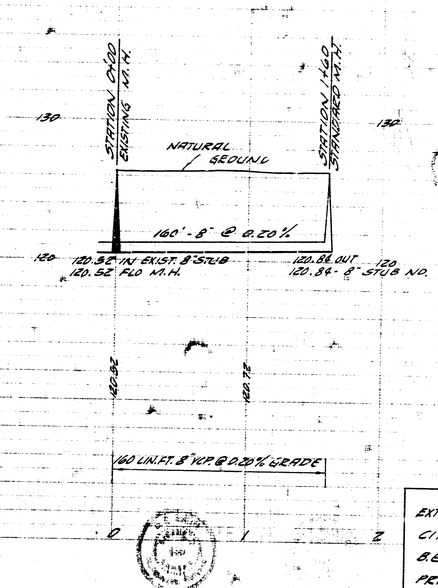

EXT. OF LAT. 18 DIST. T. 35 20
CITY OF WICHITA, KANSAS
B.E. SMITH CITY ENGINEER
PRIVATE JOB. JUNE, 1960

6 2 4 (13)