BM 131.27 R.R. Spike on N.S. of Power Pole on S.E. corner of Woodland (Armstrong) and 35th St. N.

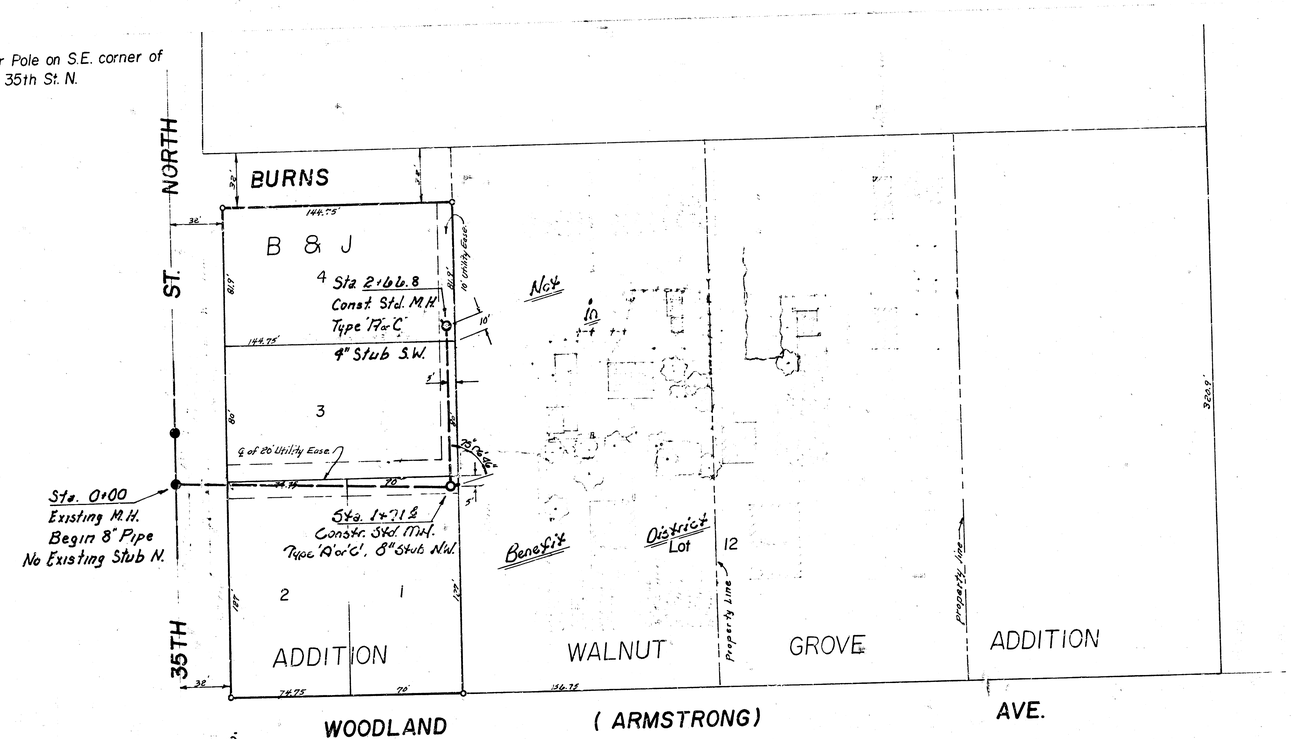

Plan Scale 1" = 40'
Profile Scale 1" = 40' Horz.
1" = 5' Vert.

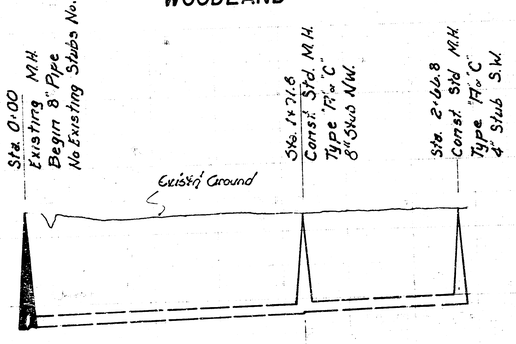

LAT 81 MAIN 4 S.S. 23
CITY OF WICHITA
R. W. Linn City Engineer
Project No. 468[redacted]3 245 80115 000 000 001 1/1