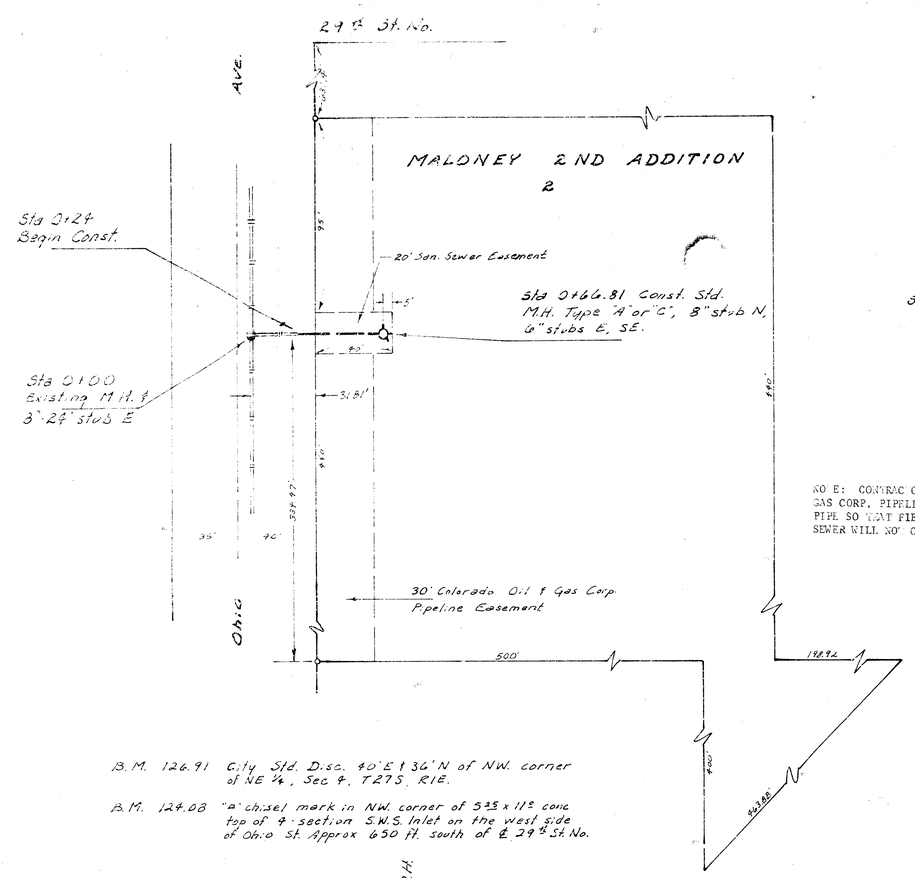


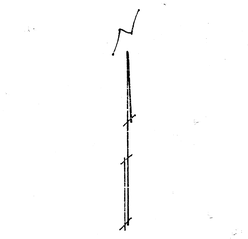


NOTE: CONTRACTOR SHALL EXCAVATE COLORADO OIL AND GAS CORP. PIPELINE PRIOR TO INSTALLING ANY SEWER PIPE SO THAT FIELD ENGINEER CAN VERIFY THAT PROPOSED SEWER WILL NOT CONFLICT WITH EXISTING PIPELINE.

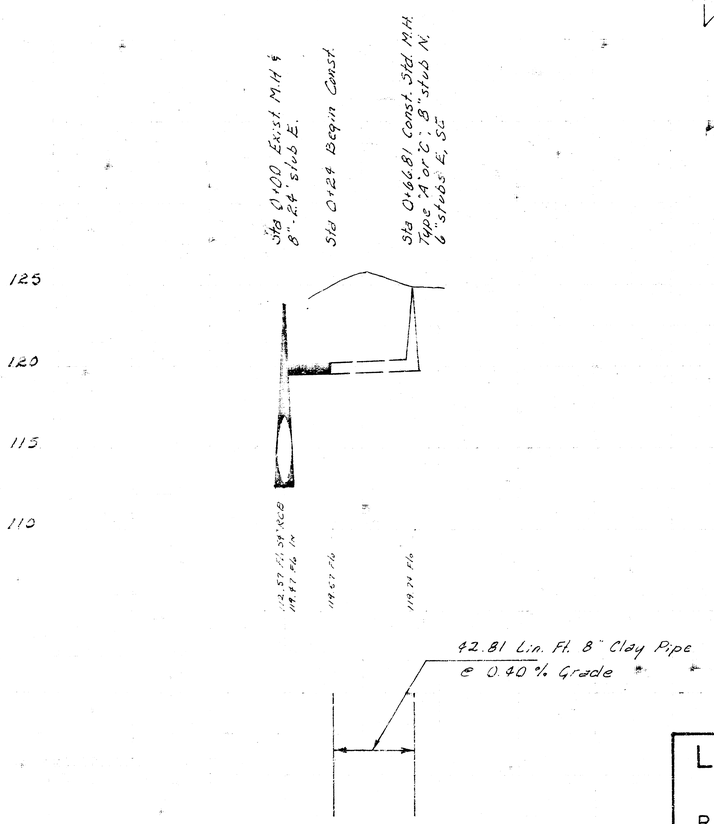


# LAT 92, MAIN 4, S. S. NO. 23

CITY OF WICHITA, KANSAS

R. W. LINN — CITY ENGINEER

PROJECT NO. DBKL577059