


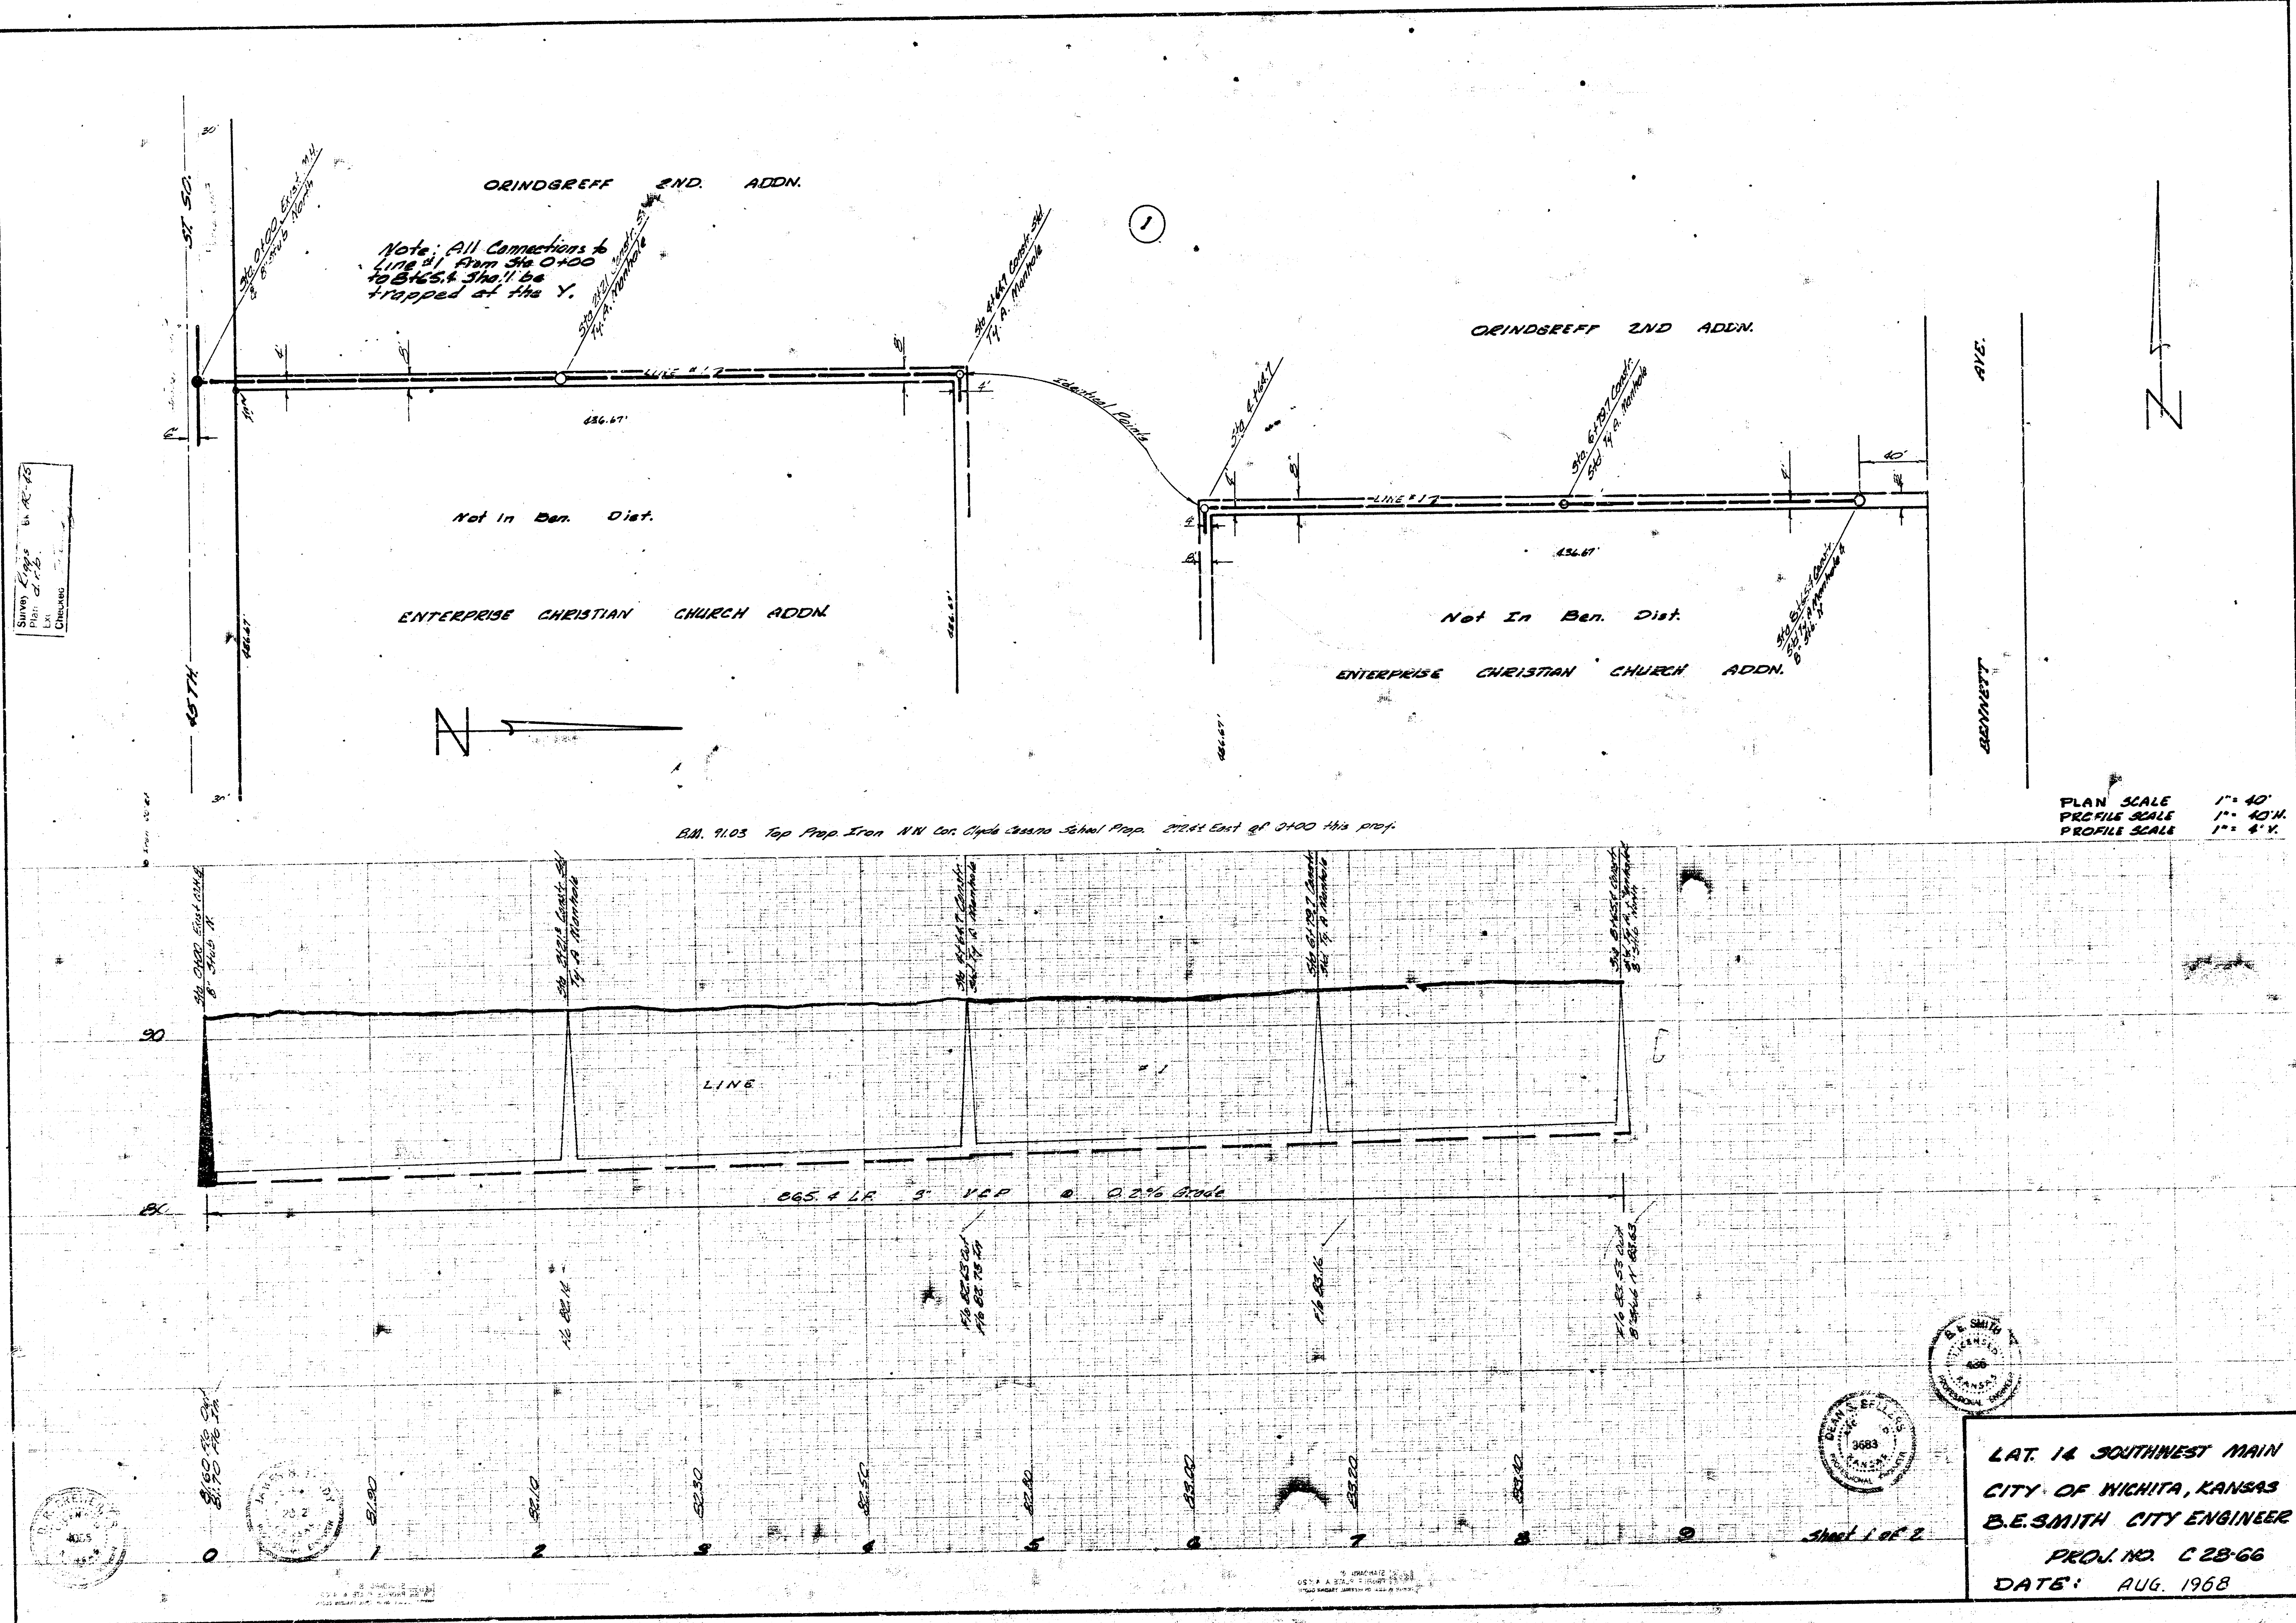

PLAN SCALE 1" = 40'
PROFILE SCALE 1" = 40'
PROFILE SCALE 1" = 4' V.

LAT. 14 SOUTHWEST MAIN
CITY OF WICHITA, KANSAS
B.E. SMITH CITY ENGINEER
PROJ. NO. C 28-66
DATE: AUG. 1968

