

### BENCH MARKS

"M" in Mueller on Fire Hydrant at N.W. Corner  
pf 35th. St. No. and Webb Road. Elev. = 245.67



"□" Cut in top of Curb opposite S.W. Corner Lot  
15. Elev. = 235.95



"□" Cut in top of Curb 55.36 ft. E. of S.W.  
corner lot 21. Elev. = 244.60

Nail in Cap in of 37th. St. No. 55.86 ft. E  
of N.W. corner of Lot 9. Elev= 236.40

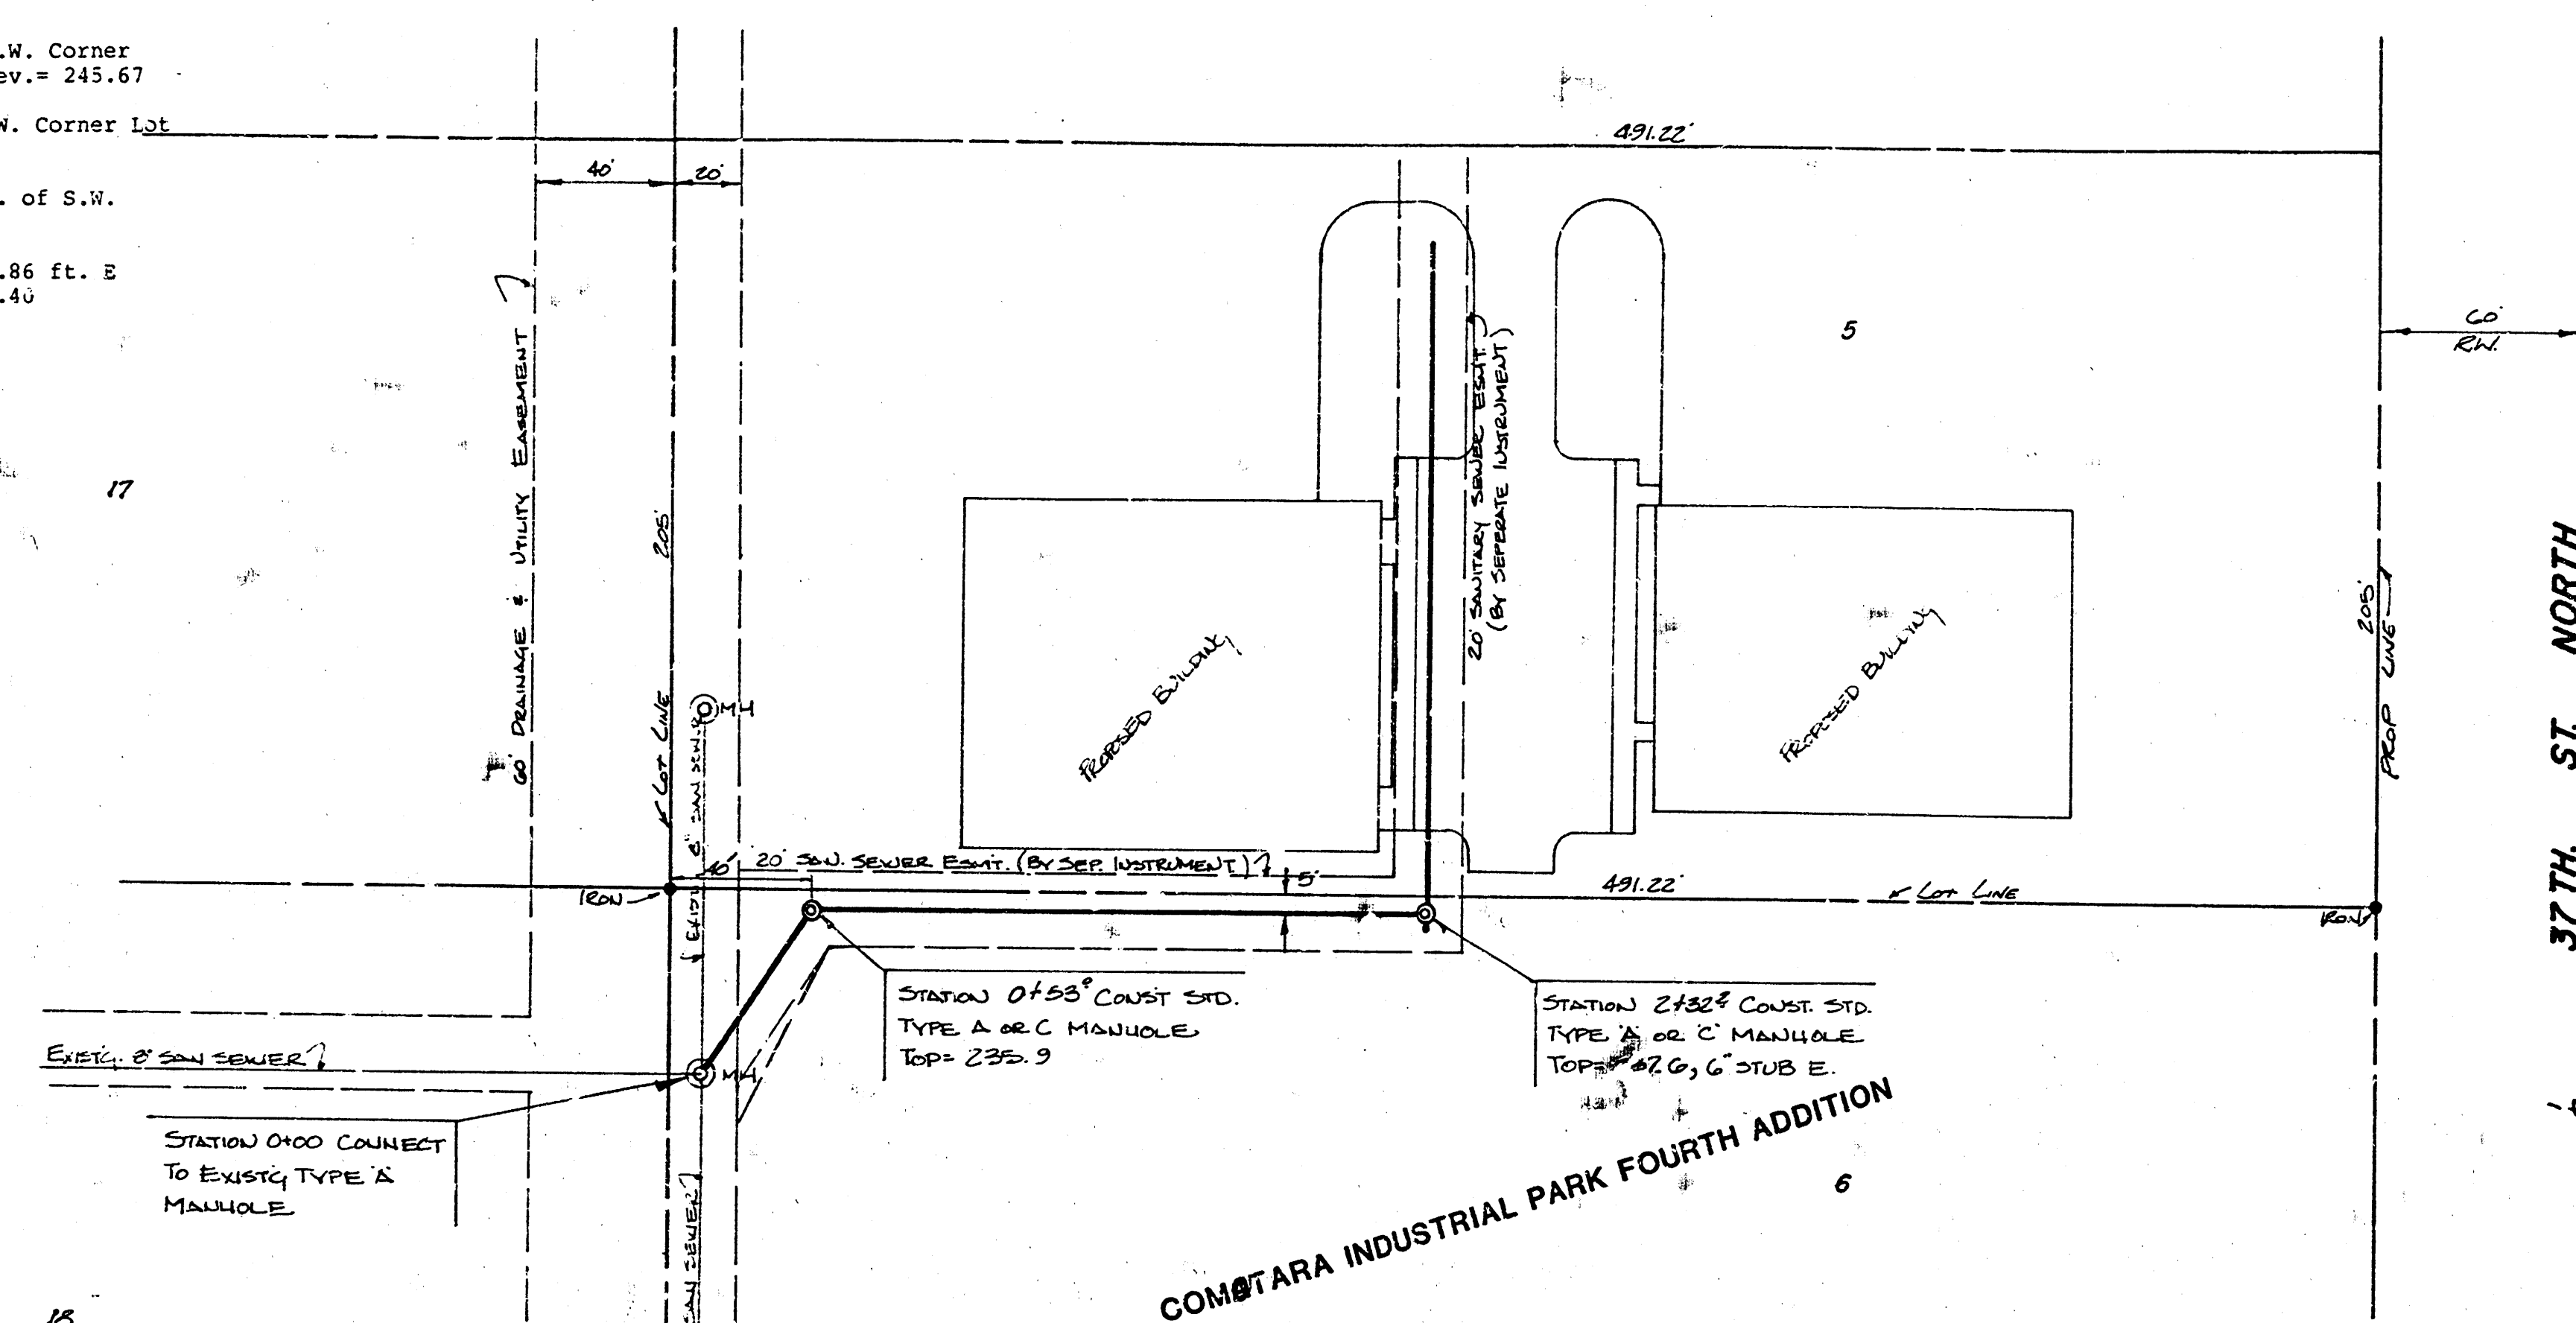


SCALE 1" = 40' PLAN  
1" = 5' PROFILE

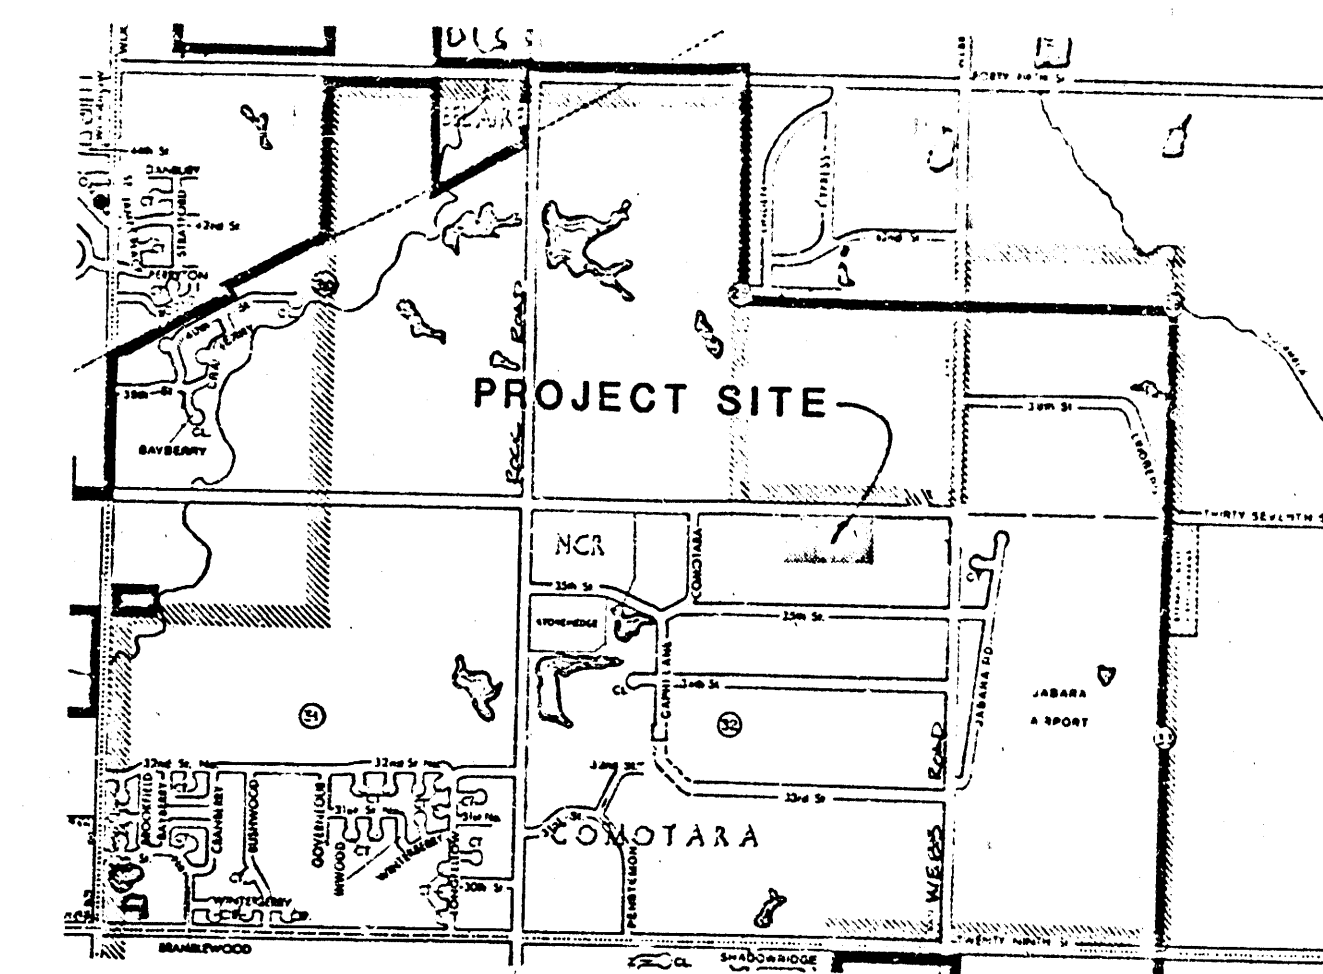

APPROVED AS NOTED  
By CITY ENGINEER OF WICHITA  
Sanitary Sewers 208 12/3/84  
Storm Sewers \_\_\_\_\_  
Driveway Approaches \_\_\_\_\_

NOTE TO CONTRACTOR


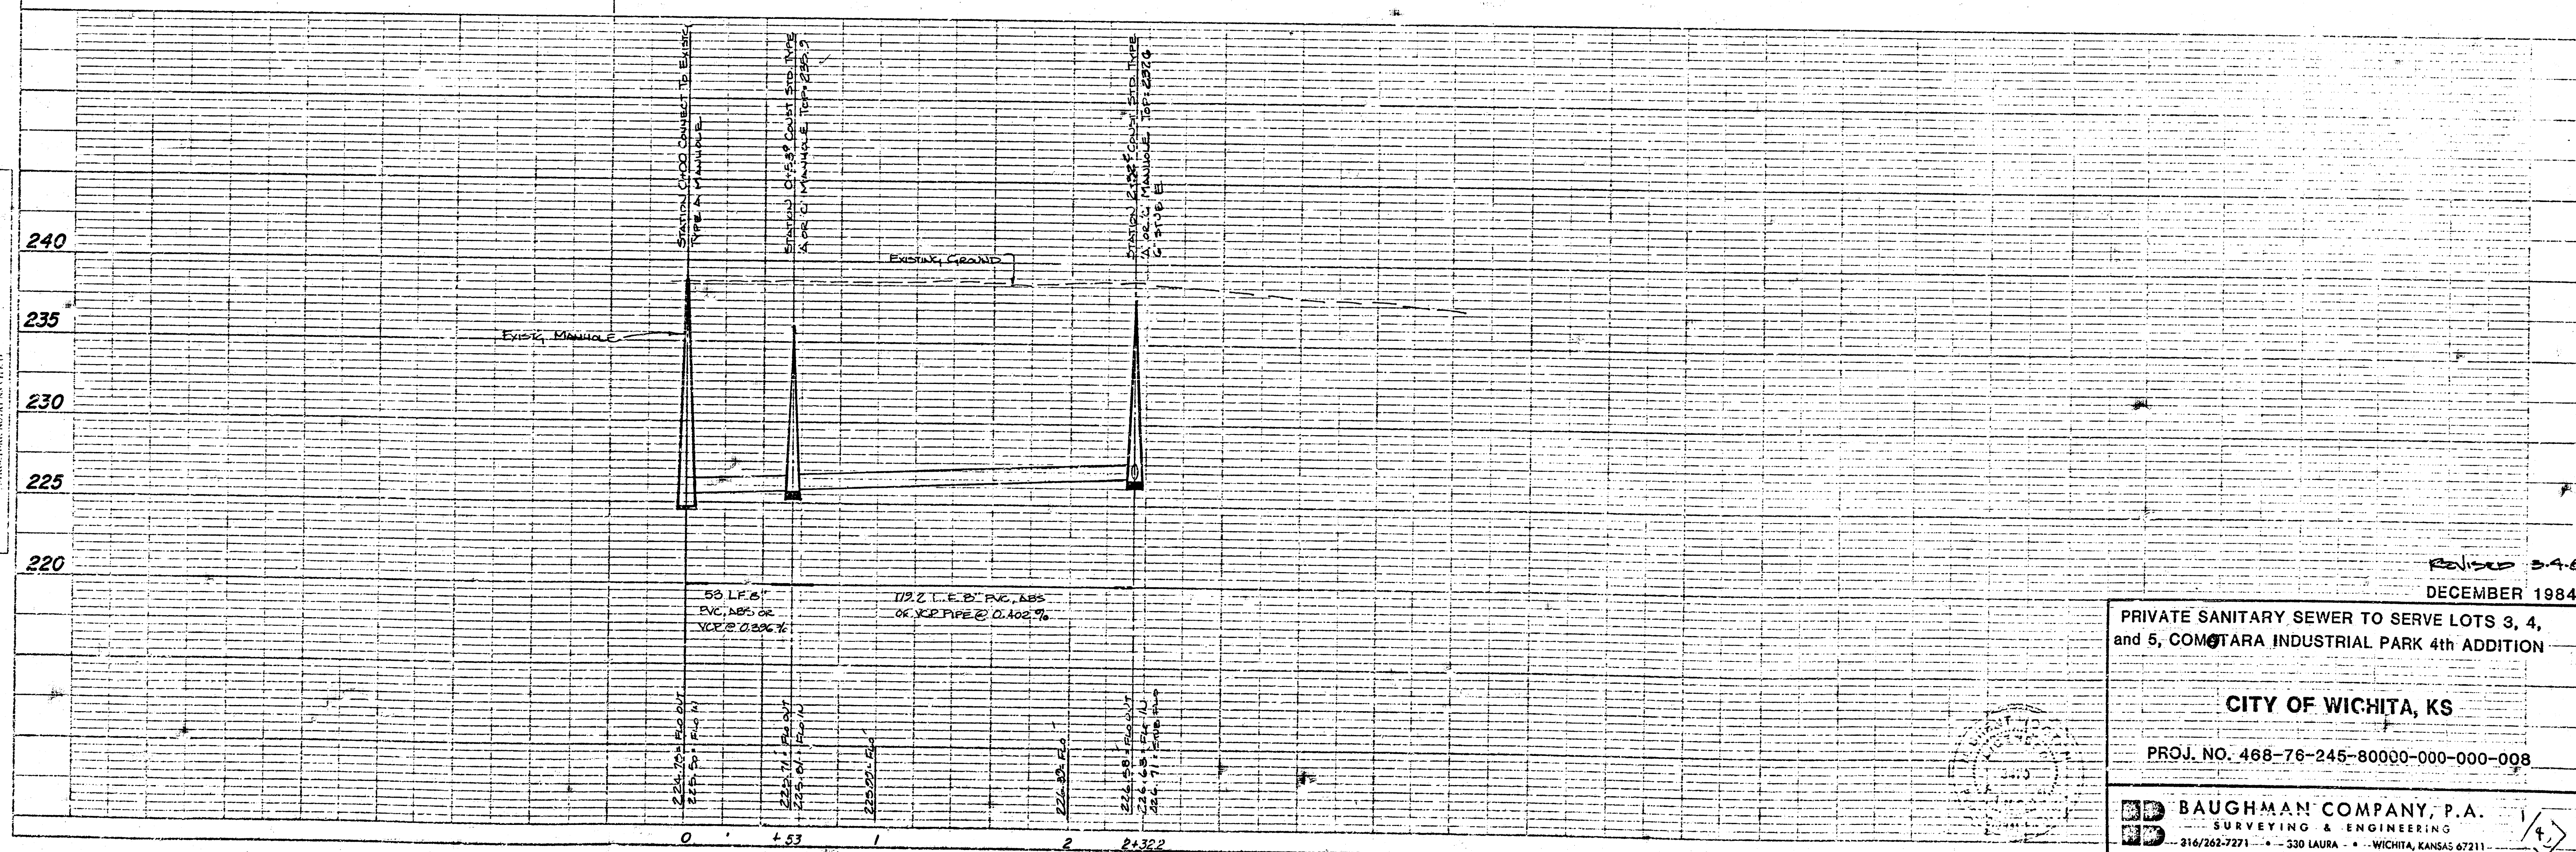


DECEMBER 1984

PRIVATE SANITARY SEWER TO SERVE LOTS 3, 4,  
and 5, COMETARA INDUSTRIAL PARK 4th ADDITION

**CITY OF WICHITA, KS**

PROJ. NO. 468-76-245-80000-000-000-008

**BAUGHMAN COMPANY, P.A.**  
SURVEYING & ENGINEERING  
316/262-7271 • 330 LAURA • WICHITA, KANSAS 67211

PLATE 1. PLAN - PROFILE - A.  
CLEARPRINT PAPER CO. S.F. CAL.  
NO. 100H-1


**BENCH MARKS**

"M" in Mueller on Fire Hydrant at N.W. Corner  
of 35th. St. No. and Webb Road. Elev.= 245.67

"B" Cut in top of Curb opposite S.W. Corner Lot  
15. Elev.= 235.95

"C" Cut in top of Curb 55.36 ft. E. of S.W.  
corner lot 21. Elev.= 244.60

Nail in Cap in of 37th. St. No. 55.36 ft. E.  
of N.W. corner of Lot 5. Elev.= 236.40

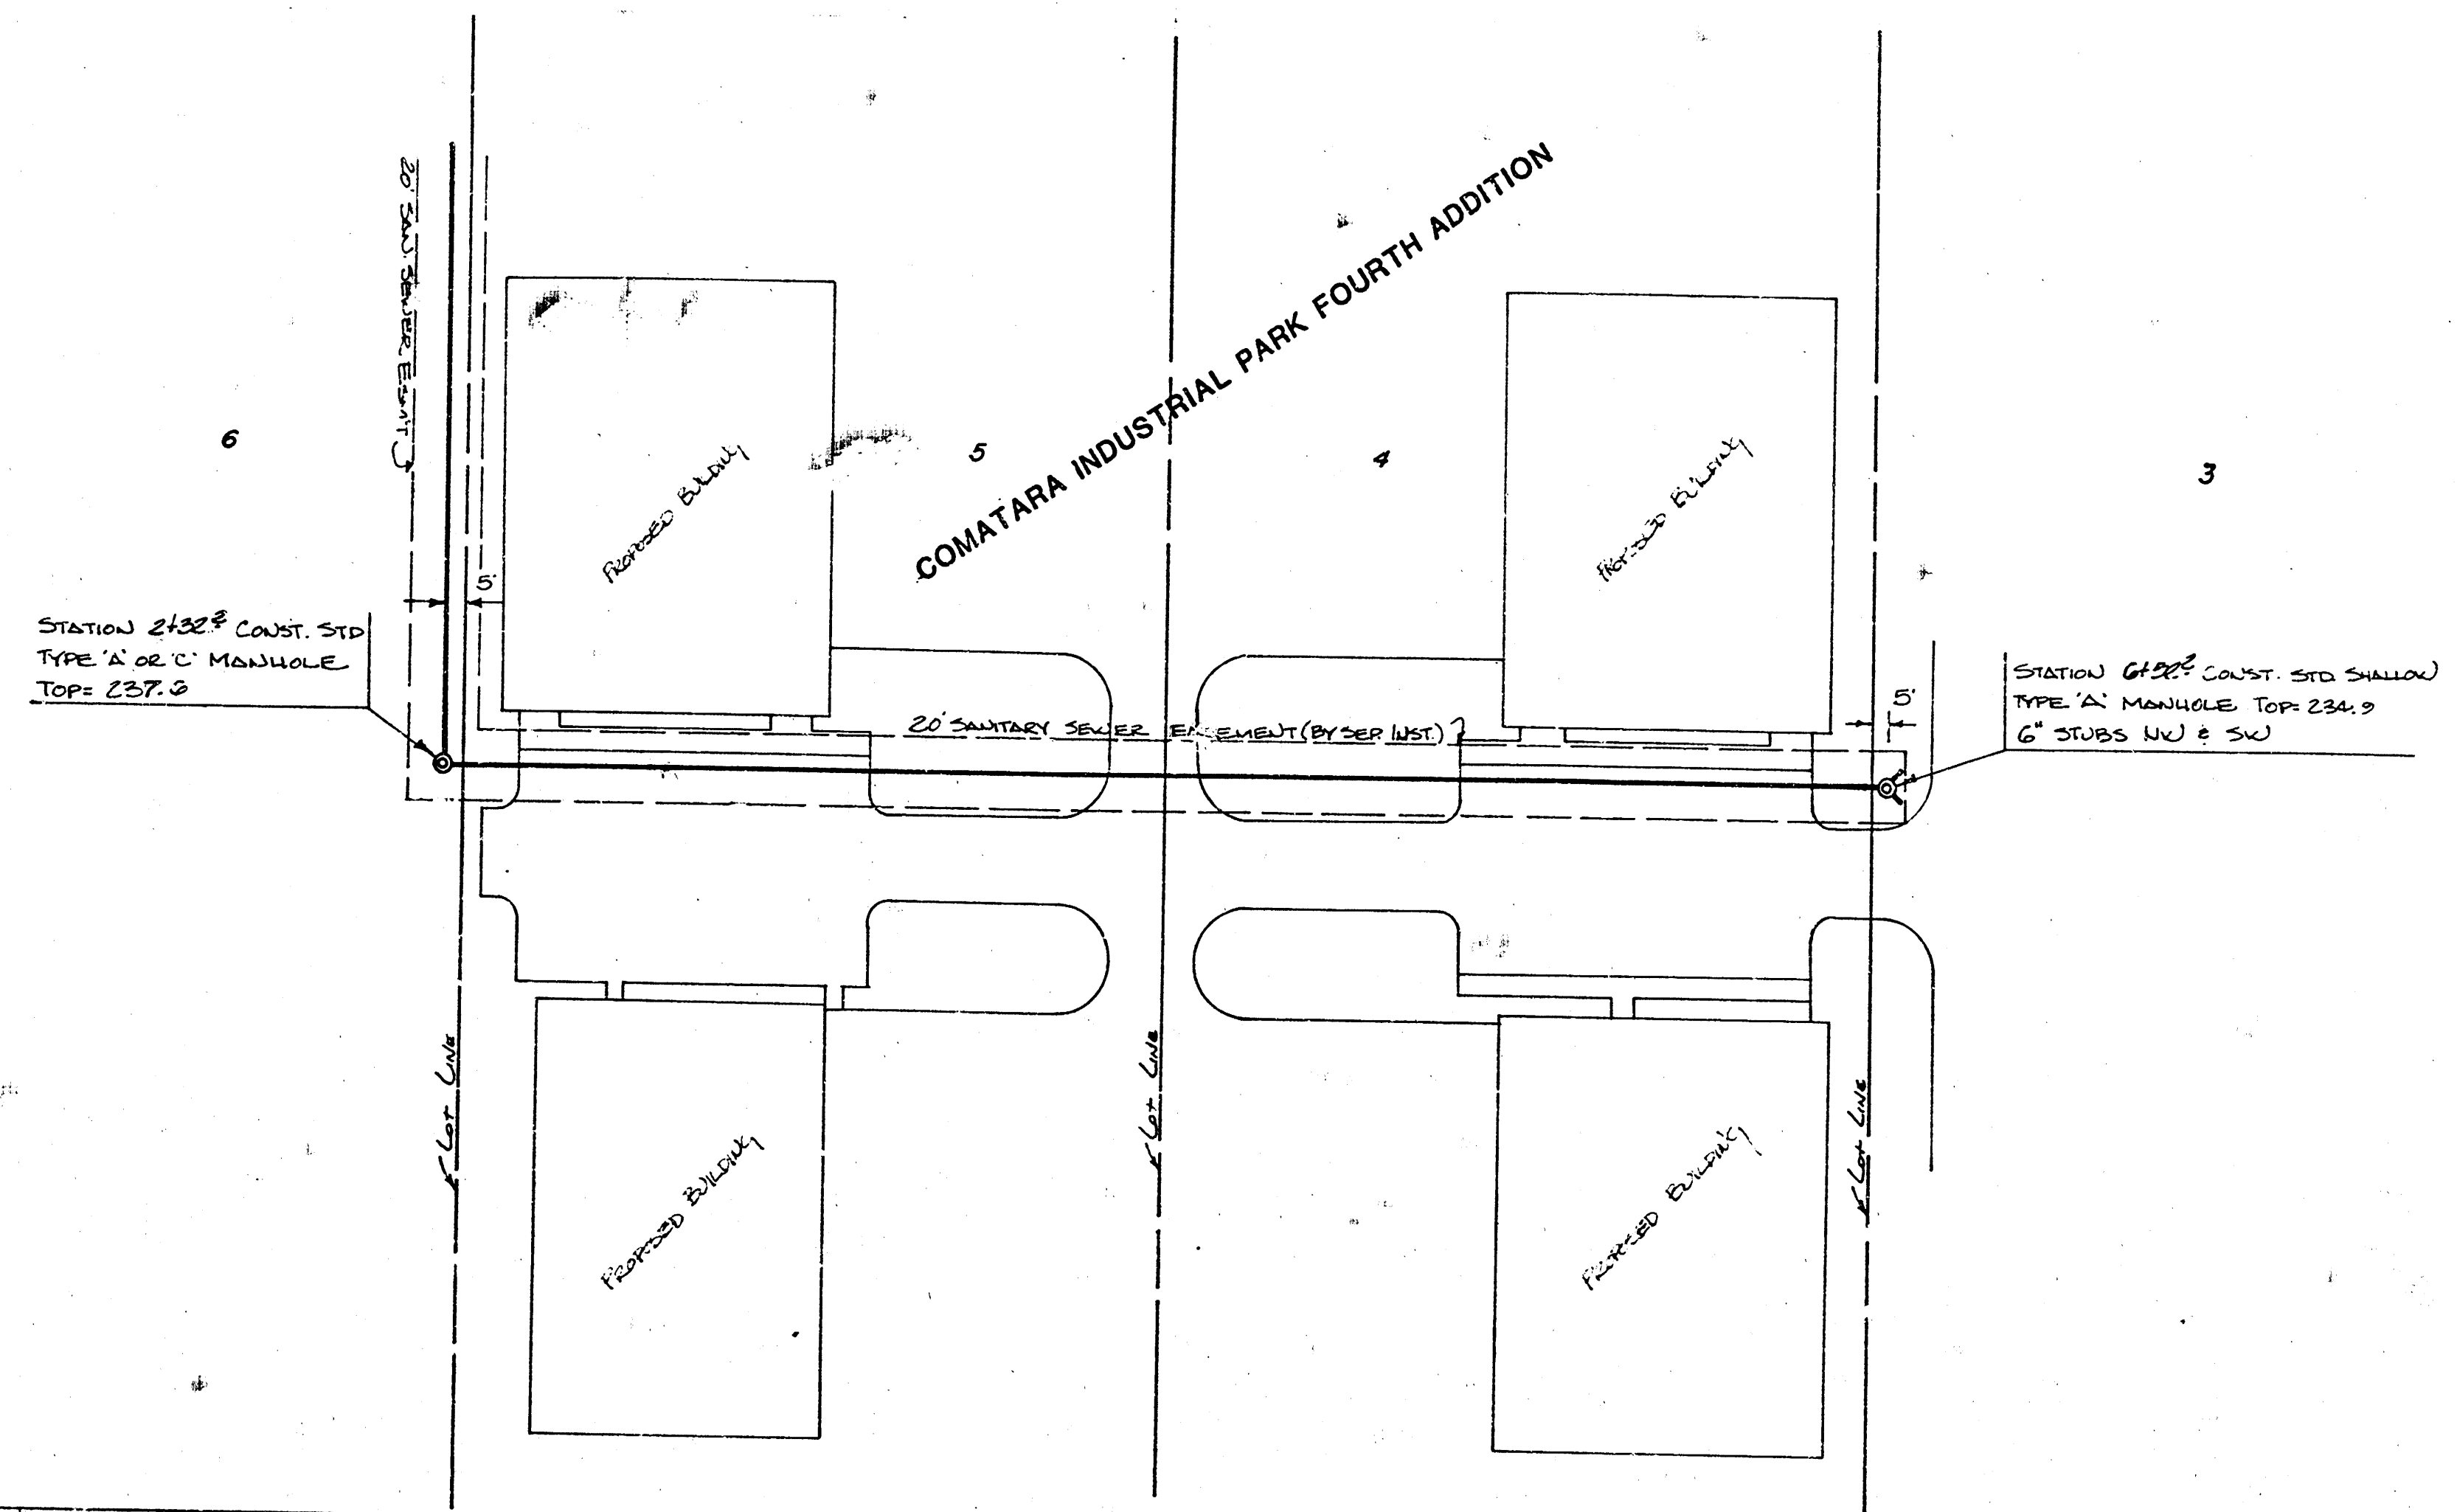


SCALE 1"=40' PLAN  
1"=5' PROFILE

**PLAN**

CONVERTED  
FROM  
PLAN  
DATE  
BY

**PROFILE**

CONVERTED  
FROM  
PLAN  
DATE  
BY

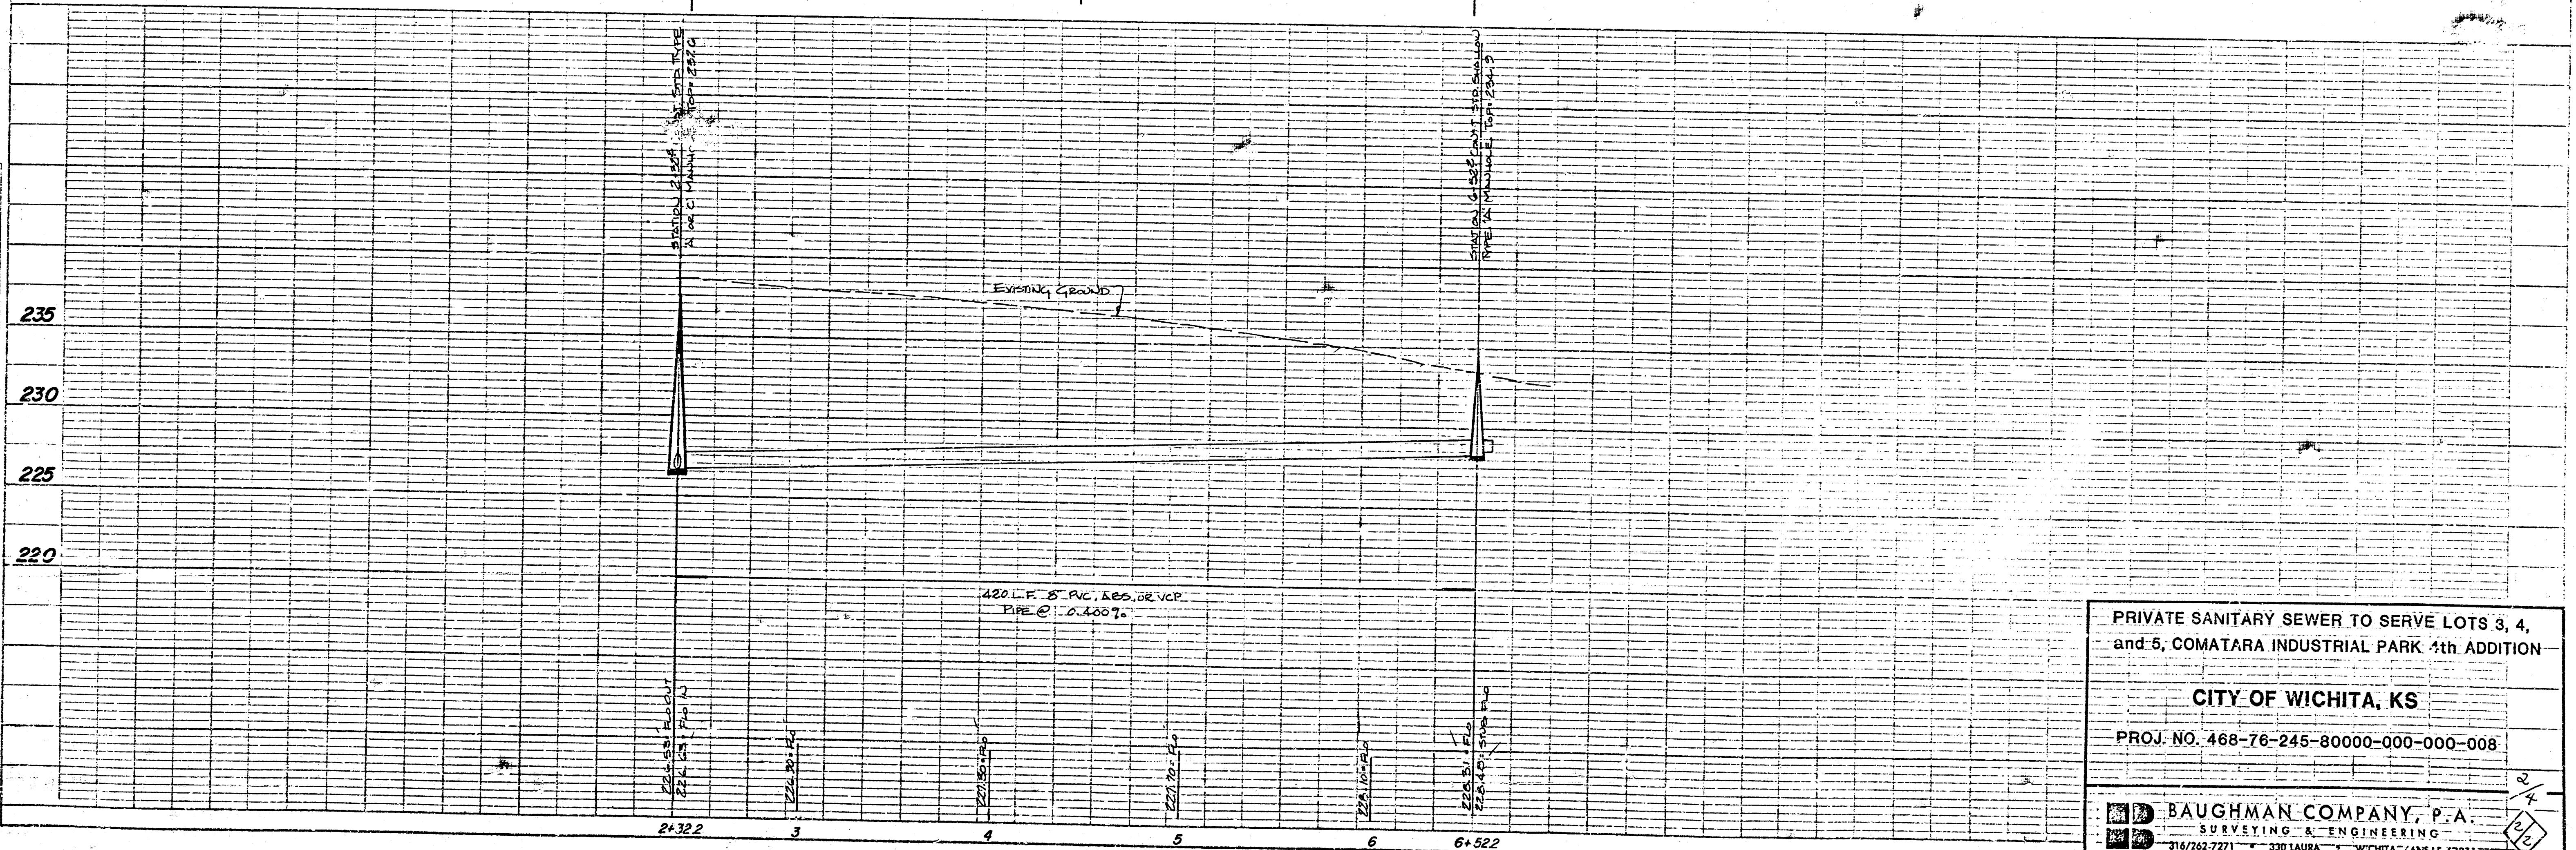

PRIVATE SANITARY SEWER TO SERVE LOTS 3, 4,  
and 5, COMATARA INDUSTRIAL PARK 4th ADDITION



**CITY OF WICHITA, KS**


**BAUGHMAN COMPANY, P.A.**  
SURVEYING & ENGINEERING  
316/262-7271 • 330 LAURA • WICHITA, KANSAS 67211

PLATE 1 - PLAN - PROFILE, P.A.S.  
CLEARPRINT PAPER CO. S.F.CAL.  
NO. 102M1

|                                          |      |    |      |
|------------------------------------------|------|----|------|
| PLAN                                     | DATE | BY | CHKD |
|                                          | NO.  | CS |      |
| SURVEYED<br>ALIGNED<br>RECHECKED<br>DATE |      |    |      |

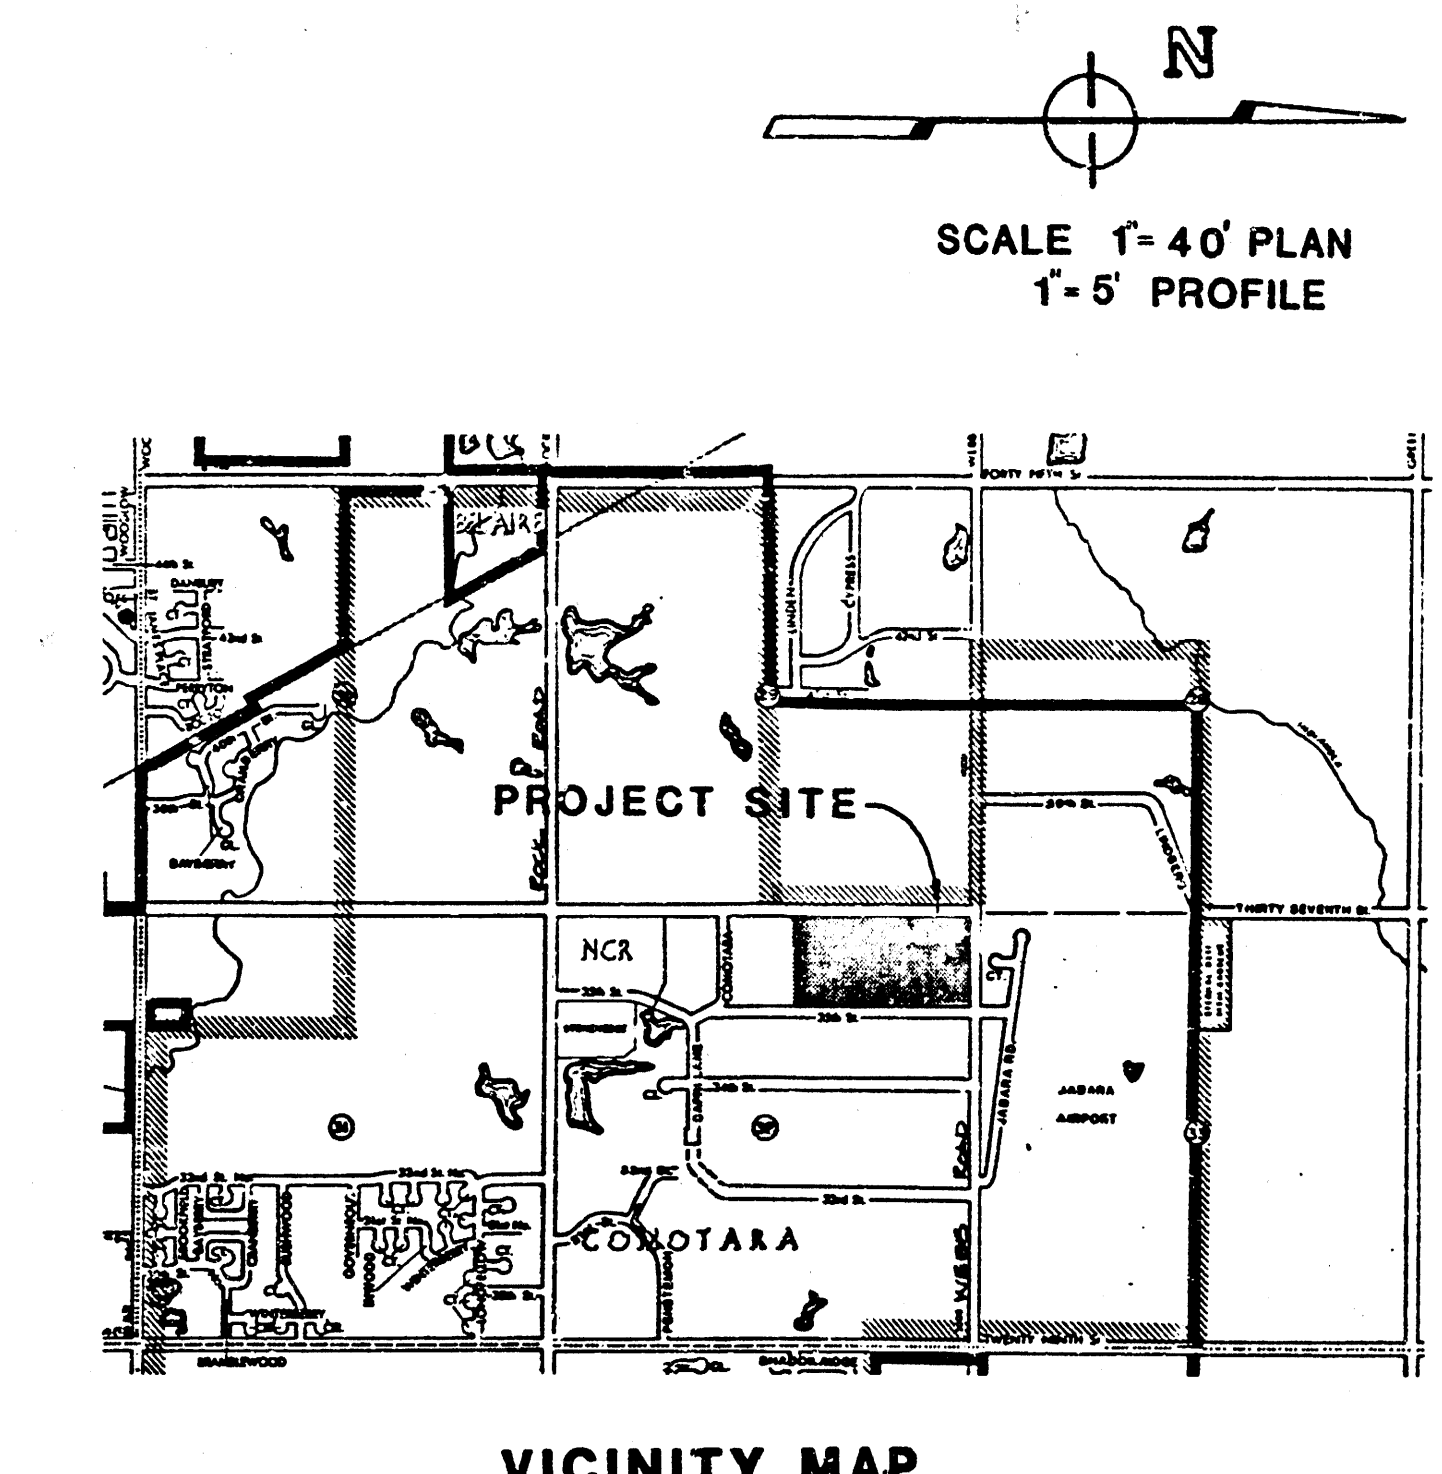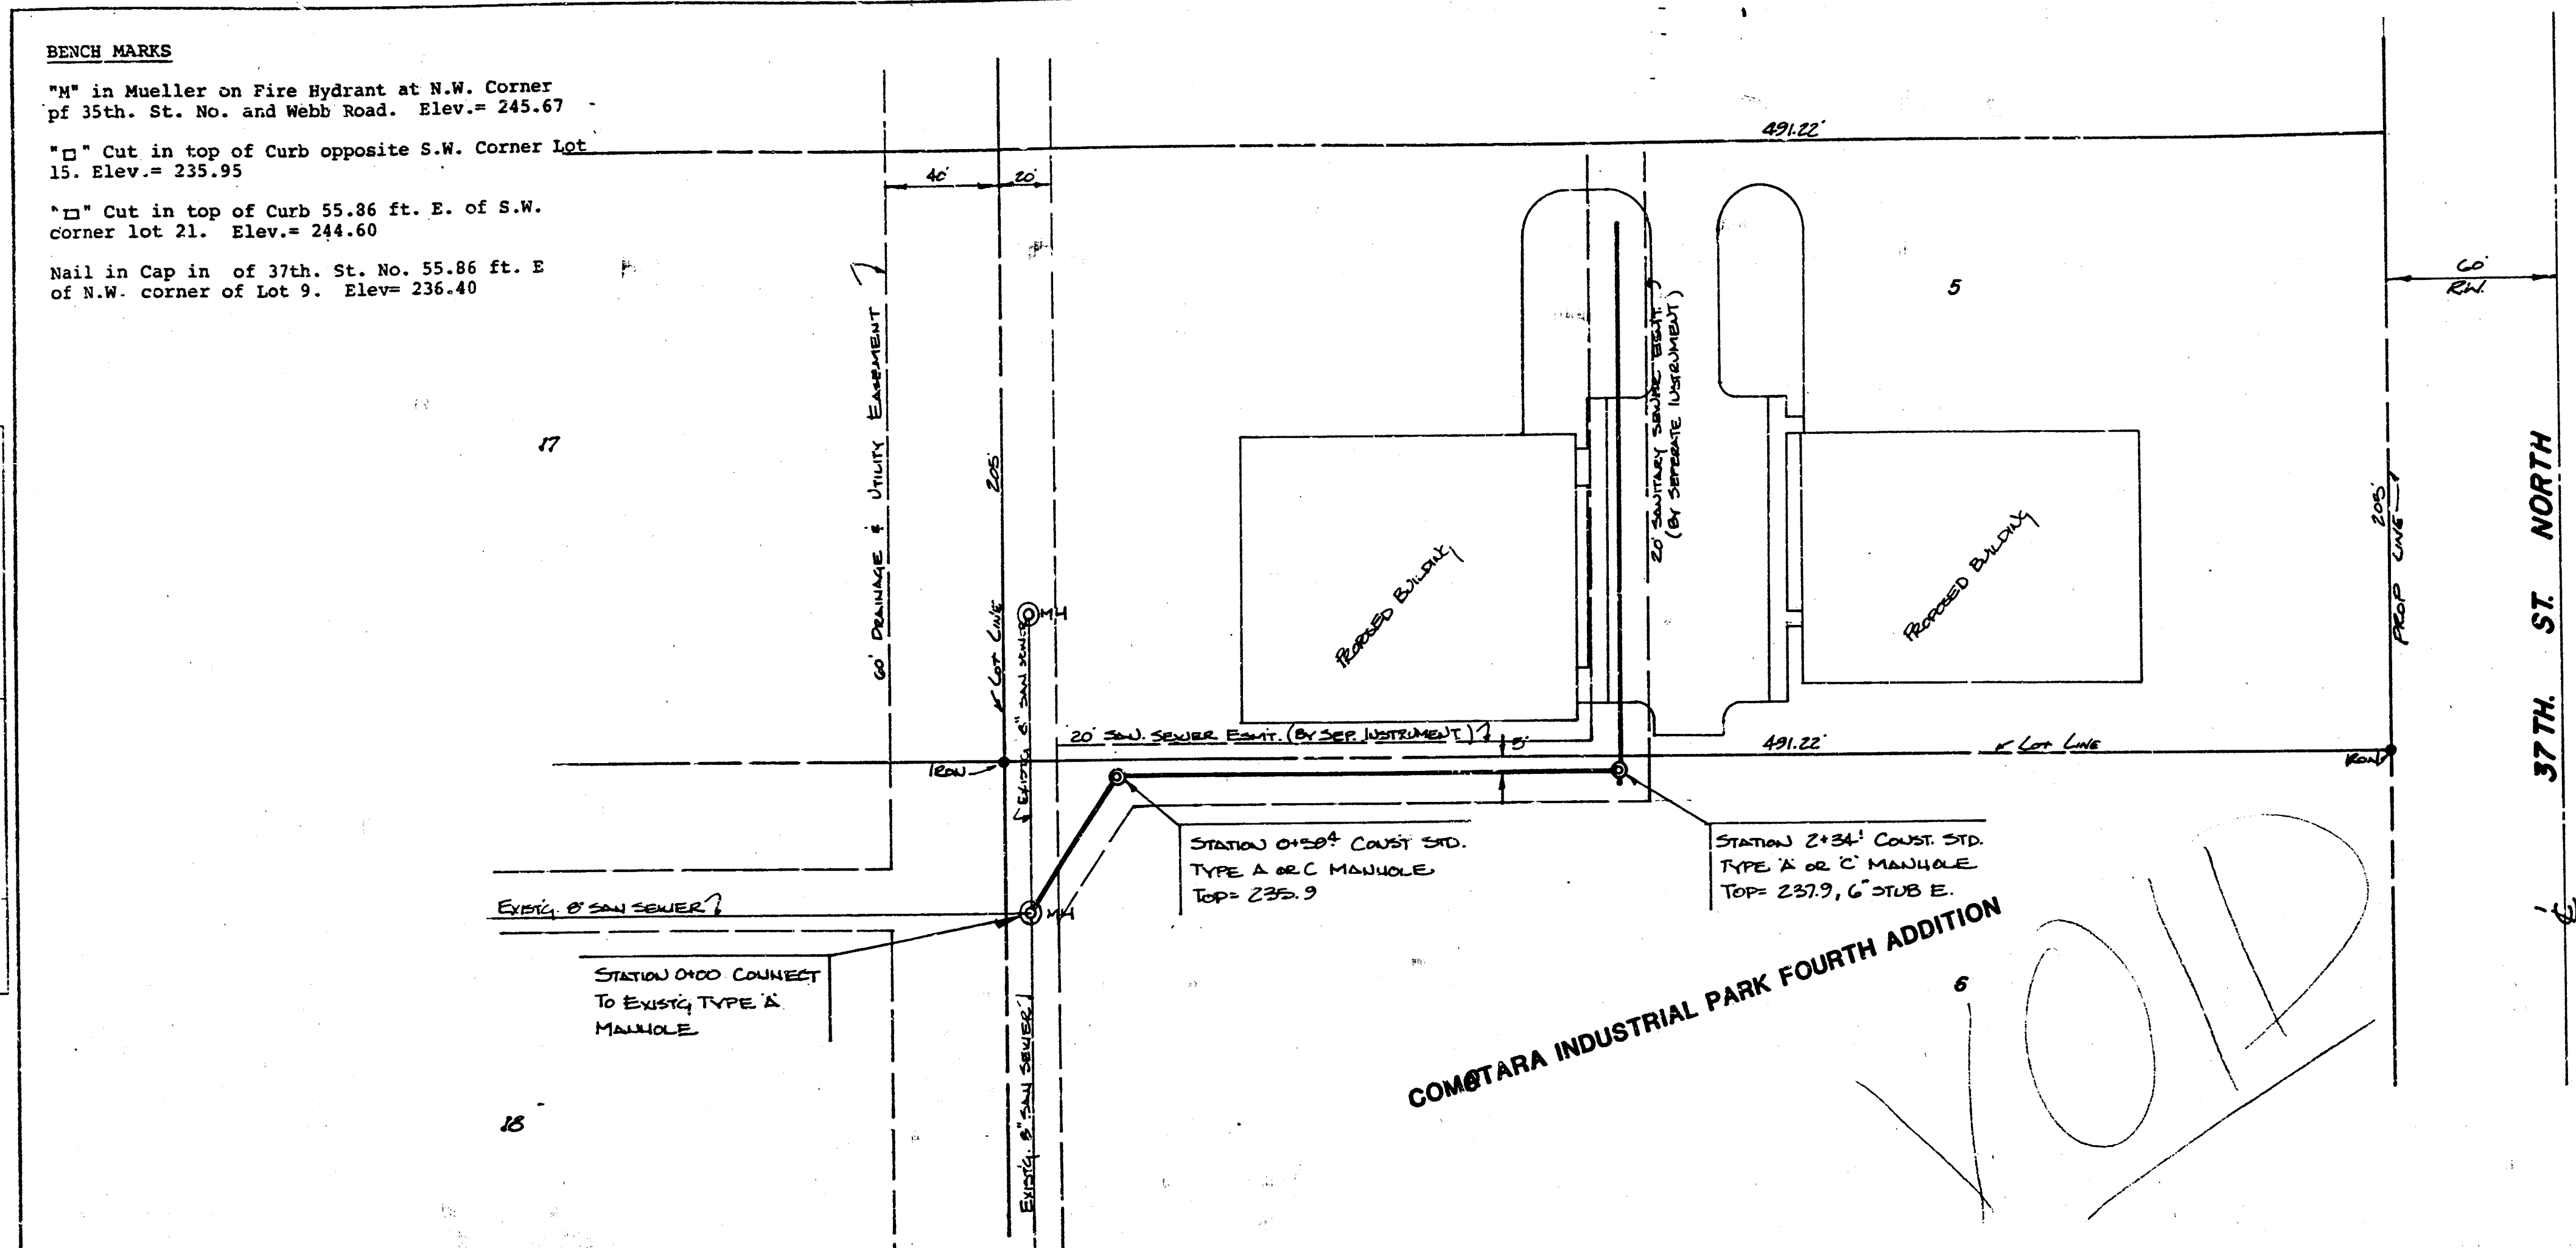

**APPROVED AS NOTED**  
By CITY ENGINEER OF WICHITA

Sanitary Sewers *9/8 12/5/84*


Storm Sewers


Driveway Approaches

**NOTE TO CONTRACTOR**

This project will be constructed under the supervision of the CITY ENGINEER and conforming to the SPECIFICATIONS of the CITY OF WICHITA. The CONTRACTOR will prepay the City of Wichita for all costs of inspection.

|                                          |      |    |      |
|------------------------------------------|------|----|------|
| PROFILE                                  | DATE | BY | CHKD |
|                                          | NO.  |    |      |
| SURVEYED<br>ALIGNED<br>RECHECKED<br>DATE |      |    |      |

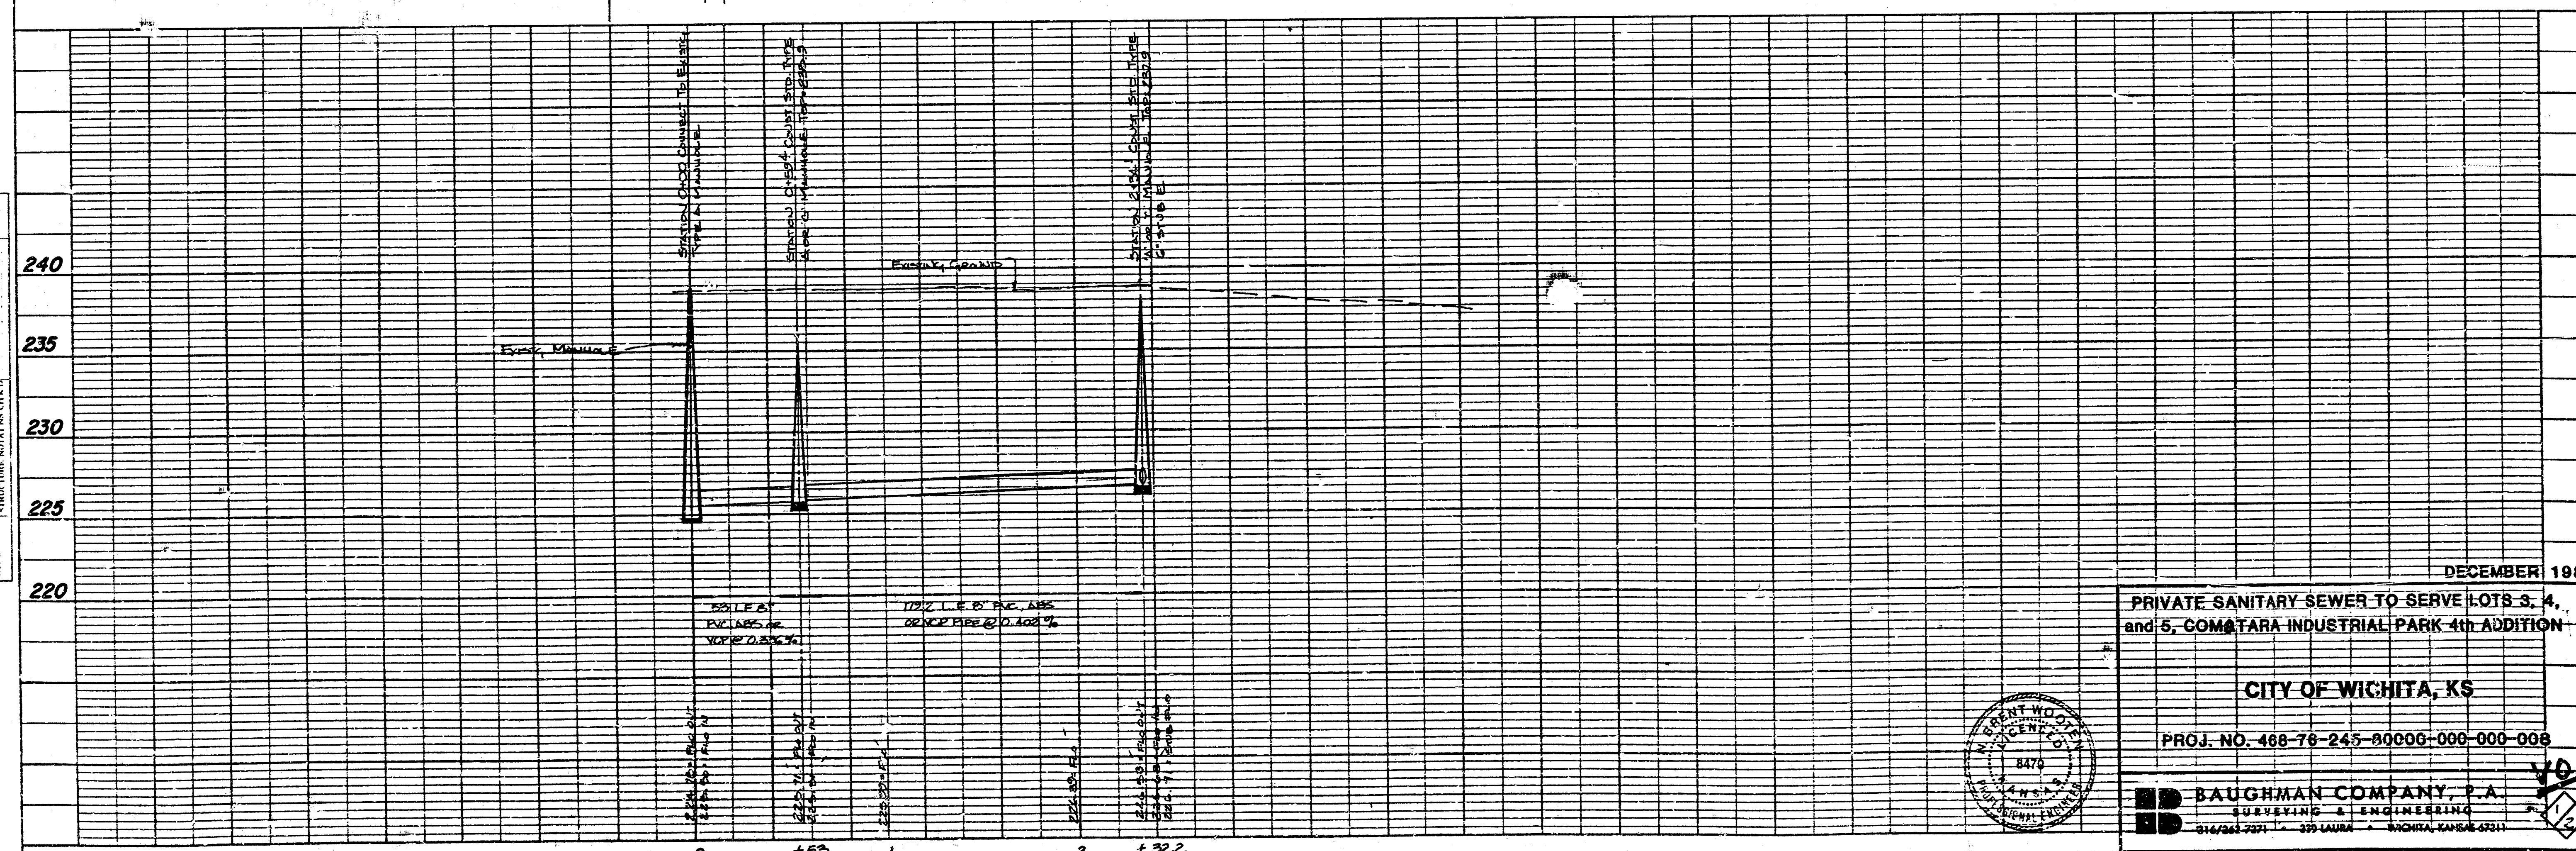

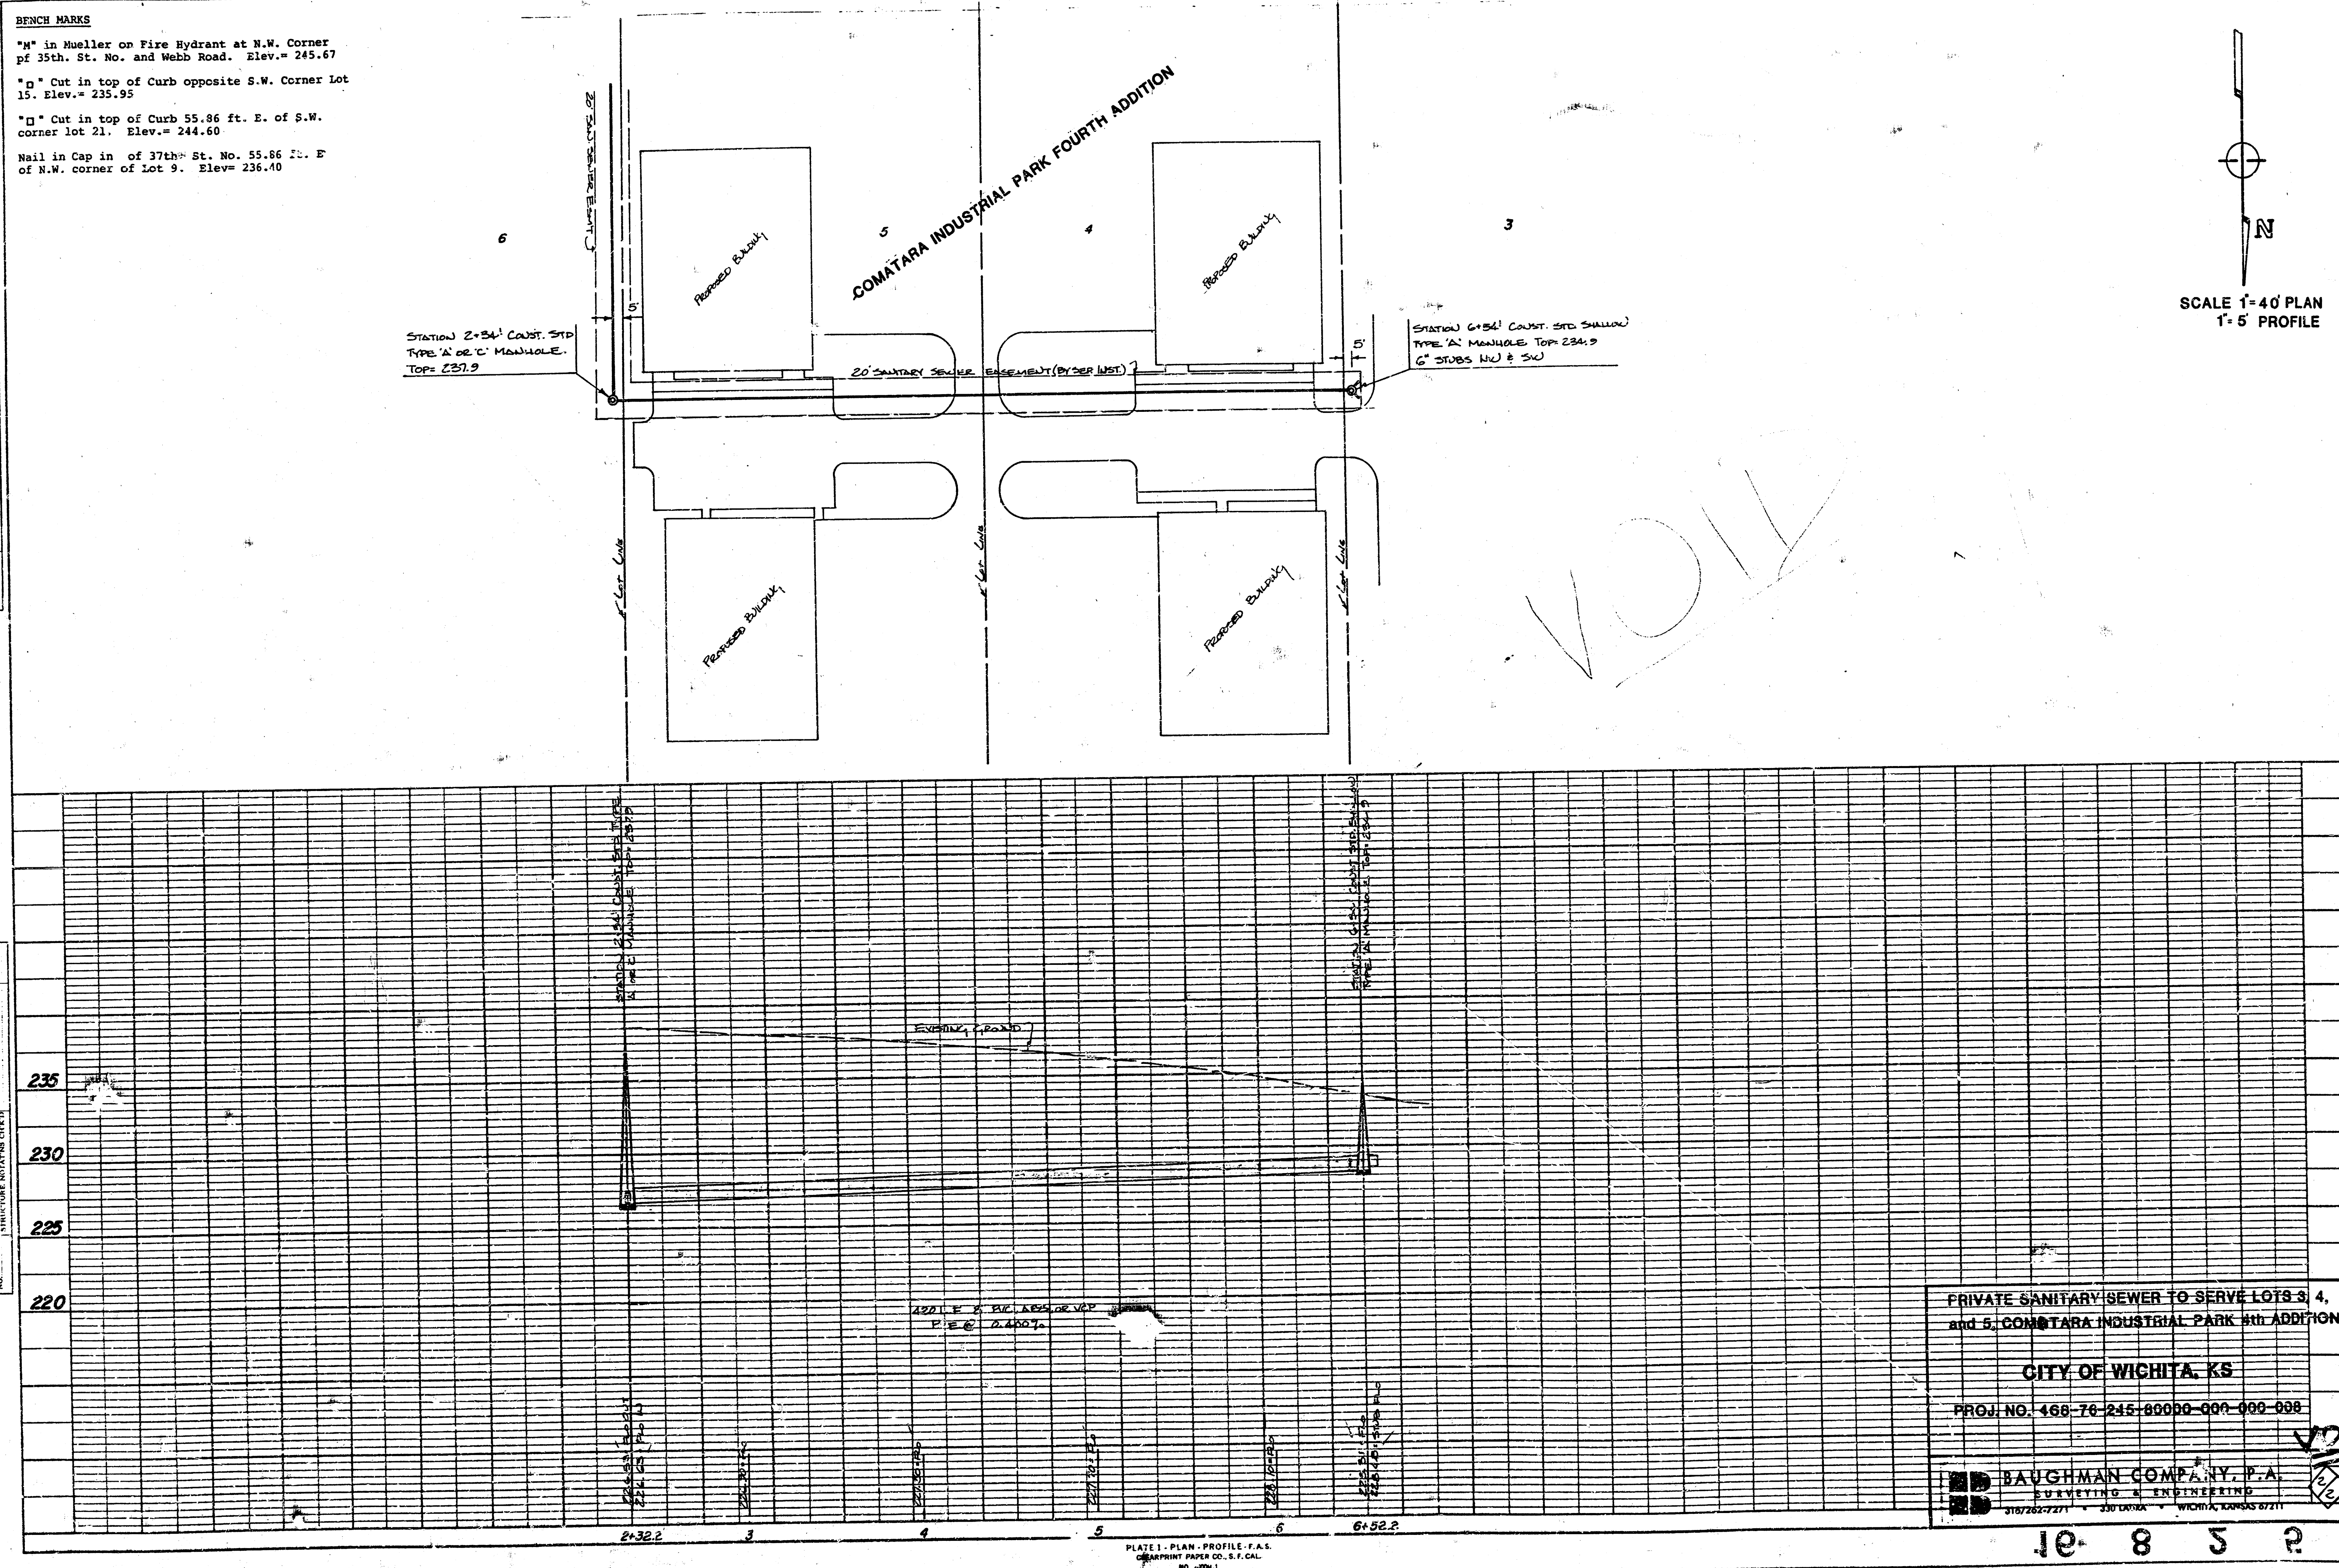

**BENCH MARKS**  
"M" in Mueller on Fire Hydrant at N.W. Corner  
of 35th St. No. and Webb Road. Elev.= 245.67  
"P" Cut in top of Curb opposite S.W. Corner Lot  
15. Elev.= 235.95  
"P" Cut in top of Curb 55.86 ft. E. of S.W.  
corner lot 21. Elev.= 244.60  
Nail in Cap in of 37th St. No. 55.86 ft. E.  
of N.W. corner of Lot 9. Elev.= 236.40

N  
SCALE 1"=40' PLAN  
1"=5' PROFILE



CITY OF WICHITA, KS  
PROJ. NO. 468-76-245-00000-000-000-000  
BAUGHMAN COMPANY, P.A.  
SURVEYING & ENGINEERING  

PLATE 1. PLAN, PROFILE, E.A.S.  
NO. 400-1

10 8 5 2