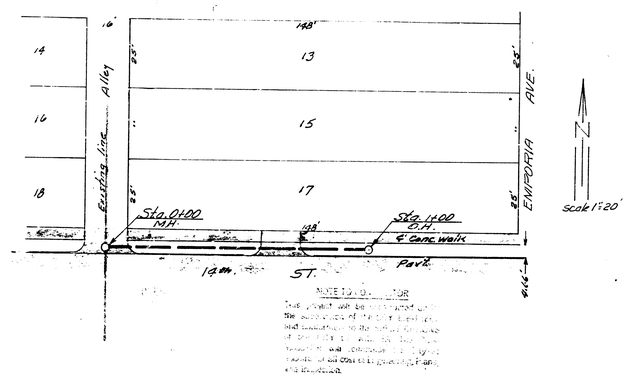

B.M. 118.12 D "B" in Blake N.W. cor. Inter. Emporia & 14th.

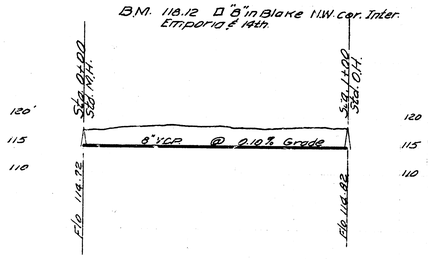

Note. All excavation below conc. drives or pav't shall be backfilled with sand & flushed.

All lines, with less than 30" of cover shall be encased in 6" of 1 sack conc.

SEWER EXT. 14th & EMPORIA
CITY OF WICHITA KANSAS
B.E. SMITH CITY ENGINEER
Private contract