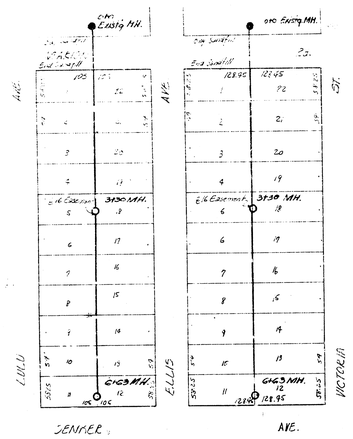

N

Sk. 97-E7 S.W. Cor. Conc. Porch N.E. Cor. Ellis & Marion Ed.
ΔM. 97.63 N.W. Cor. Conc. Porch N.E. Cor. Lulu & Marion Ed.

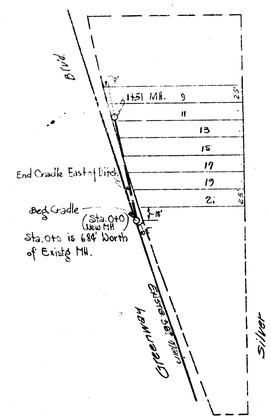

B.M. ~~101.18~~ 20. ~~Rim MH Sta. 100+00~~ 20. Sidewalk
B.M. 103.19 TOP CONC. POST N.W. COR.

VOID BENCH MARK

BEARINGS ARBITRARY

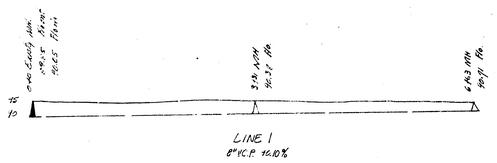

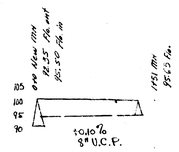

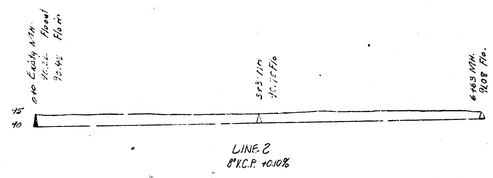

Private Sanitary Sewer Contracts

City of Wichita, Kansas
L.K. White City Engineer
Date 7-21-50