


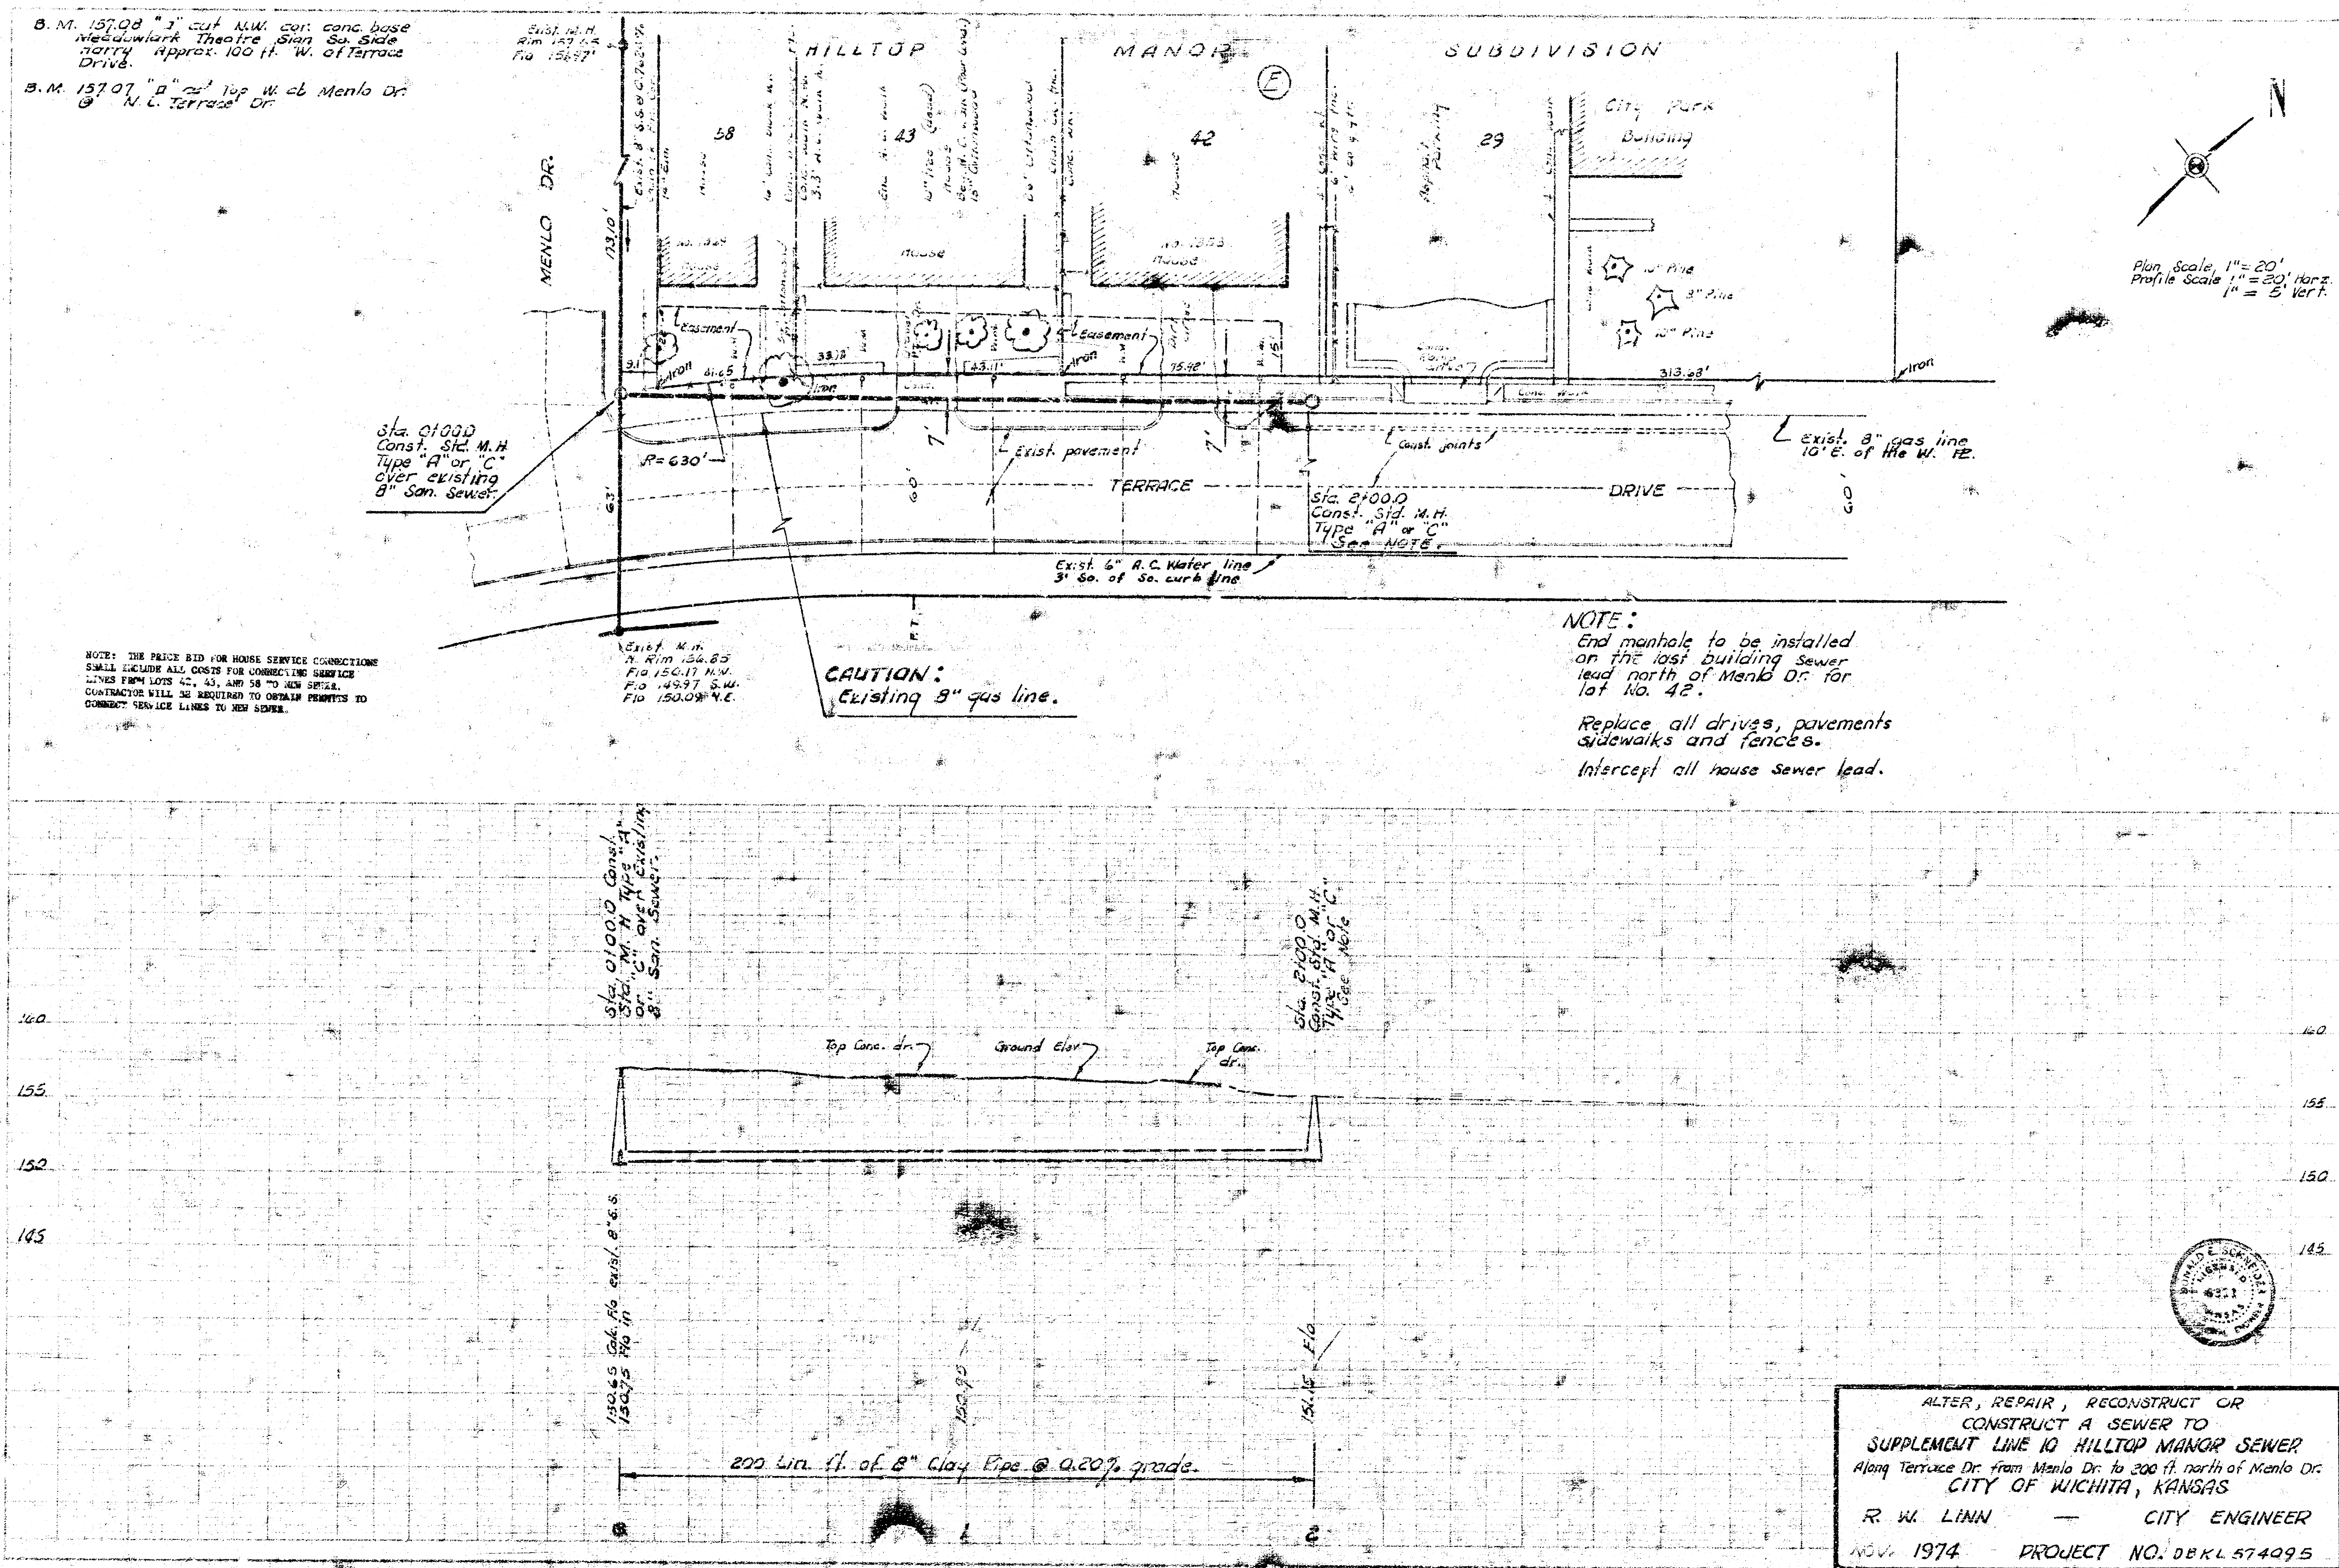

B.M. 157.08 "3" cut NW cor. conc. base
Hilltop Manor Subd. S.W. 1/4 Sec. 36
Twp. 21S. R. 15E. S. 36
Approx. 100 ft. W. of Terrace
Drive.

B.M. 157.07 "4" cut NW cor. Menlo Dr.
N.E. 1/4 Sec. 36
Twp. 21S. R. 15E. S. 36

Plan Scale: 1" = 20'
Profile Scale: 1" = 5' Vert.

NOTE: THE PRICE BID FOR HOUSE SERVICE CONNECTIONS
SHALL INCLUDE ALL COSTS FOR CONNECTING SERVICE
LINES FROM LOTS 42, 43, AND 58 TO NEW SERVICE.
CONTRACTOR WILL BE REQUIRED TO OBTAIN PERMITS TO
CONNECT SERVICE LINES TO NEW SEWER.

CAUTION:
Existing 8" gas line.

NOTE:
End manhole to be installed
on the last building sewer
lead north of Menlo Dr. for
lot No. 42.

Replace all drives, pavements
sidewalks and fences.

Intercept all house sewer lead.

ALTER, REPAIR, RECONSTRUCT OR
CONSTRUCT A SEWER TO
SUPPLEMENT LINE 10 HILLTOP MANOR SEWER
Along Terrace Dr. from Menlo Dr. to 200 ft. north of Menlo Dr.
CITY OF WICHITA, KANSAS

R. W. LINN — CITY ENGINEER

NOV. 1974 PROJECT NO. DEKL 574095

14 5 5 (SS)