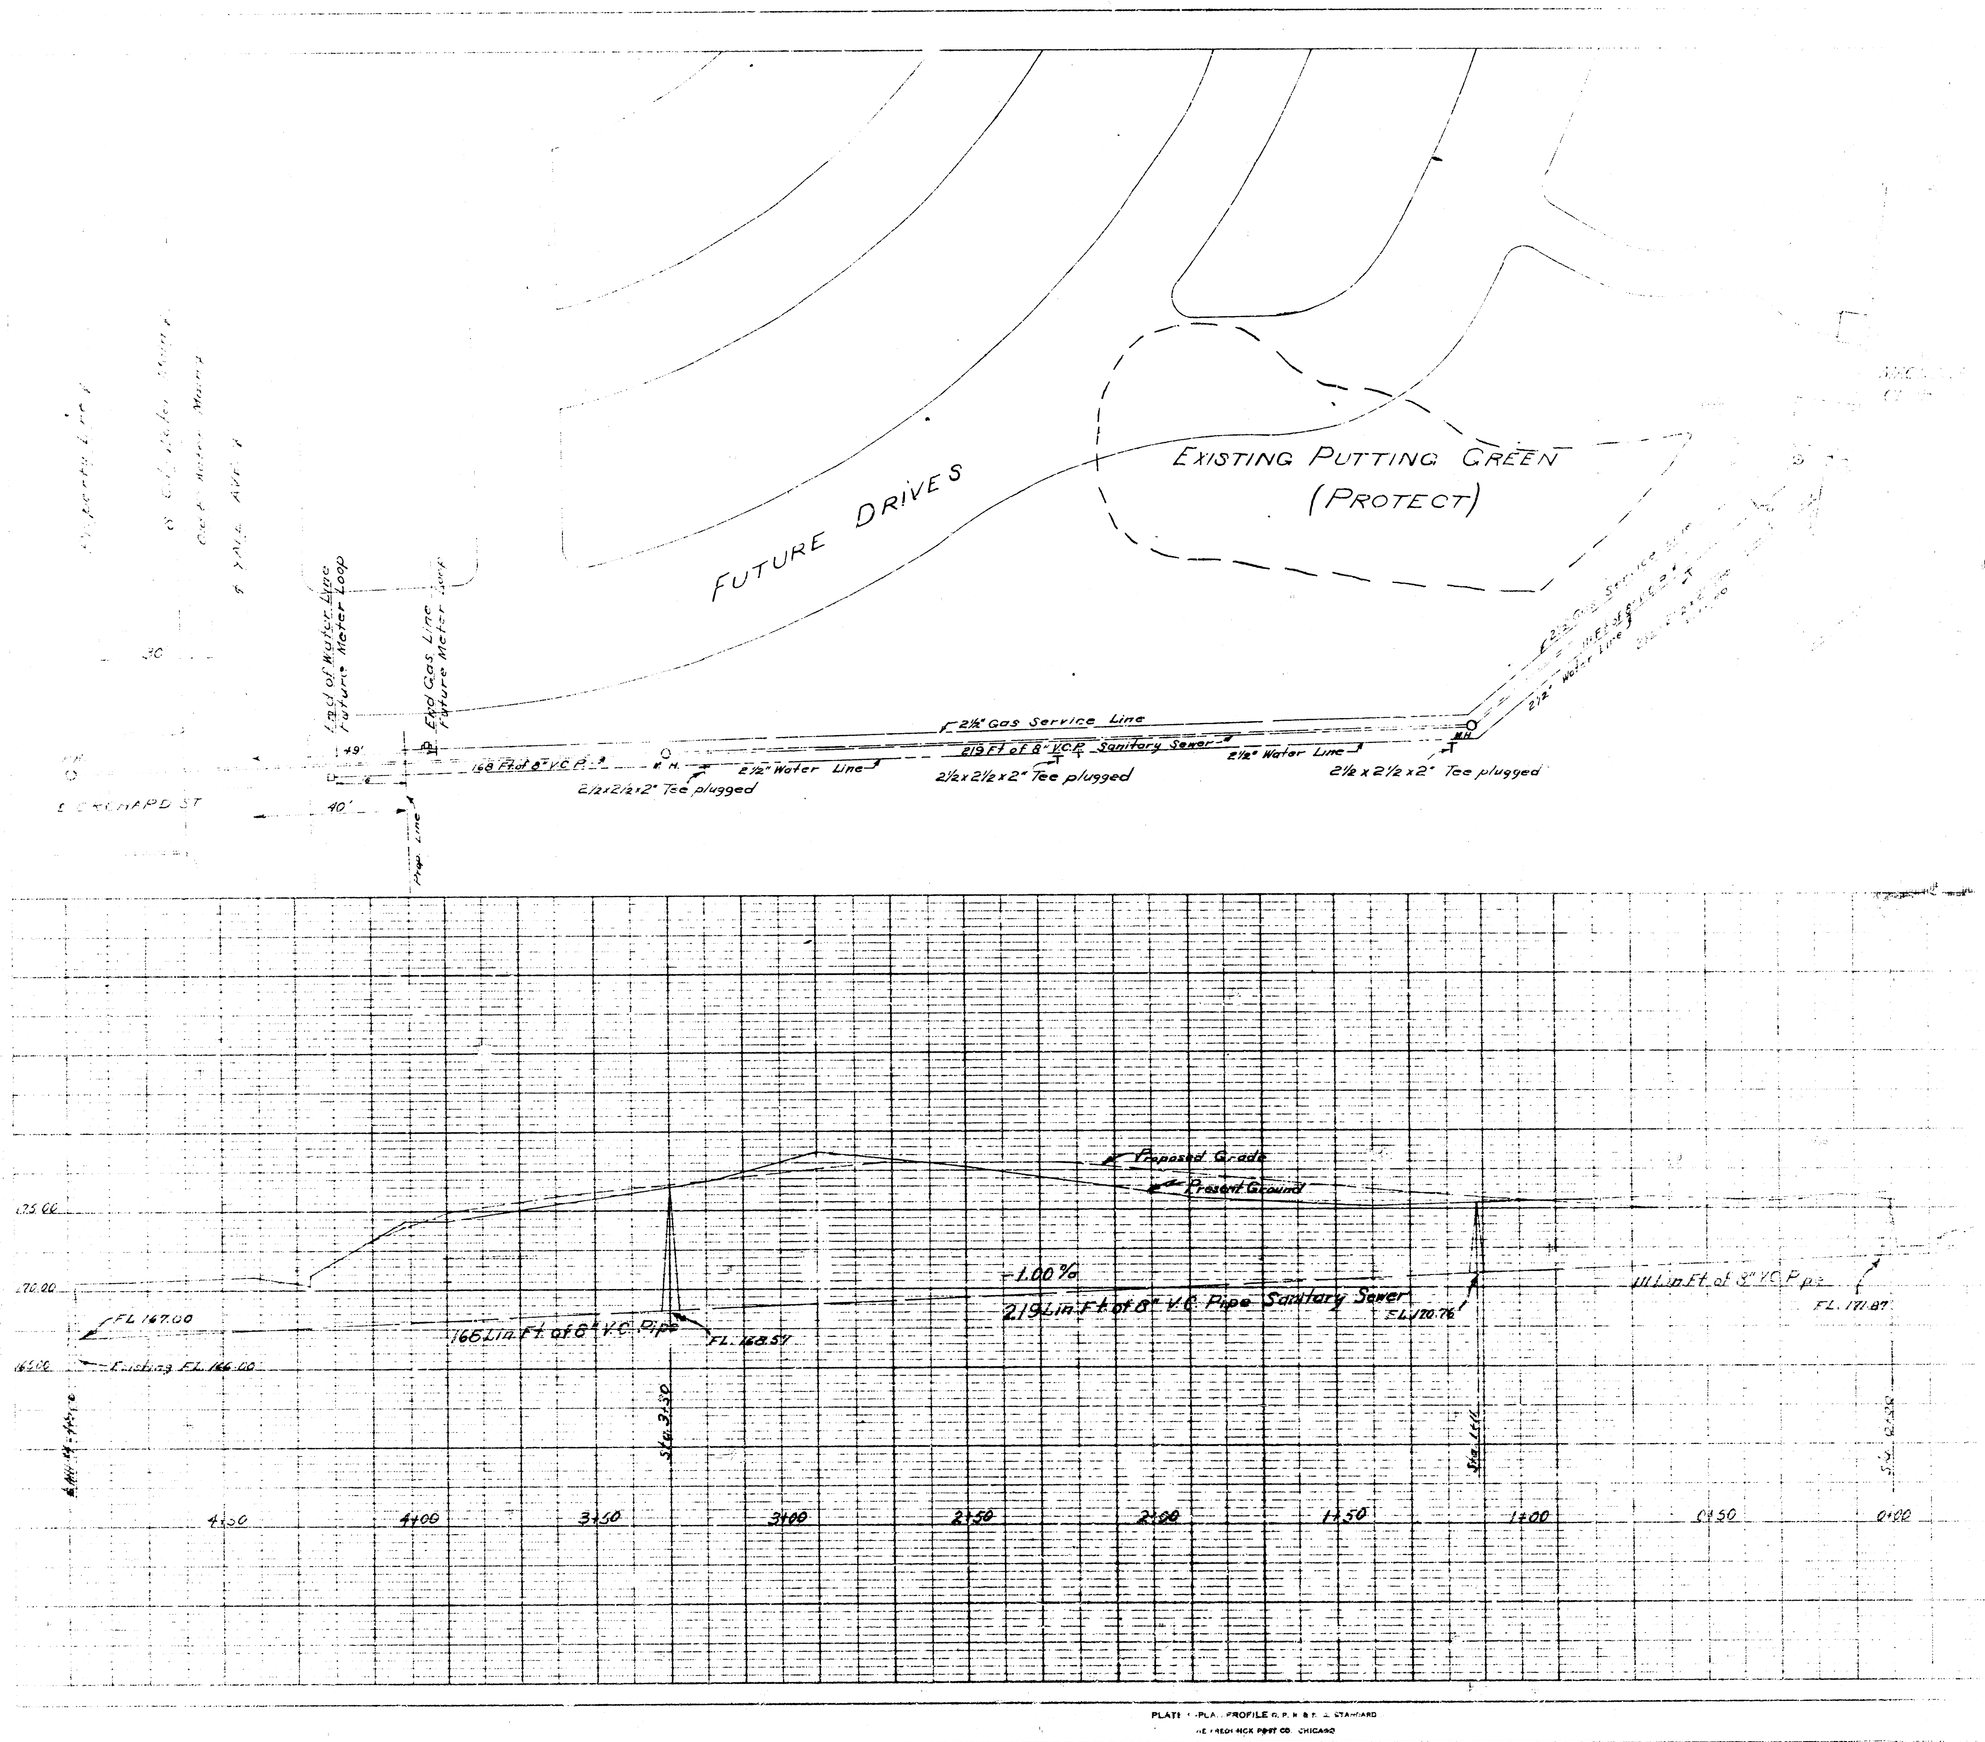





































PLATE 1 PLAN-PROFILE O. P. K. & R. E. STANDARD
THE FREDRICK POST CO., CHICAGO

198

PLAN

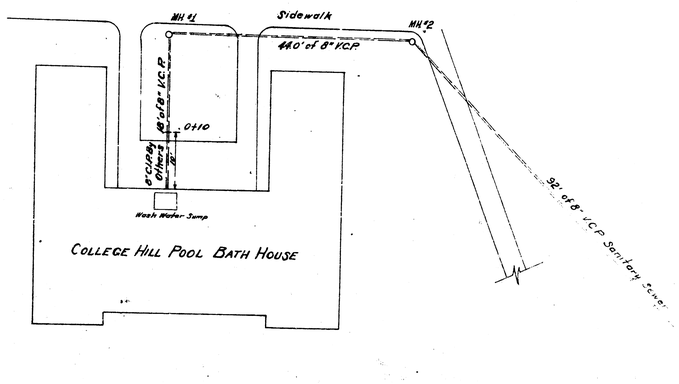

PROFILE

Scale = 1" = 10'

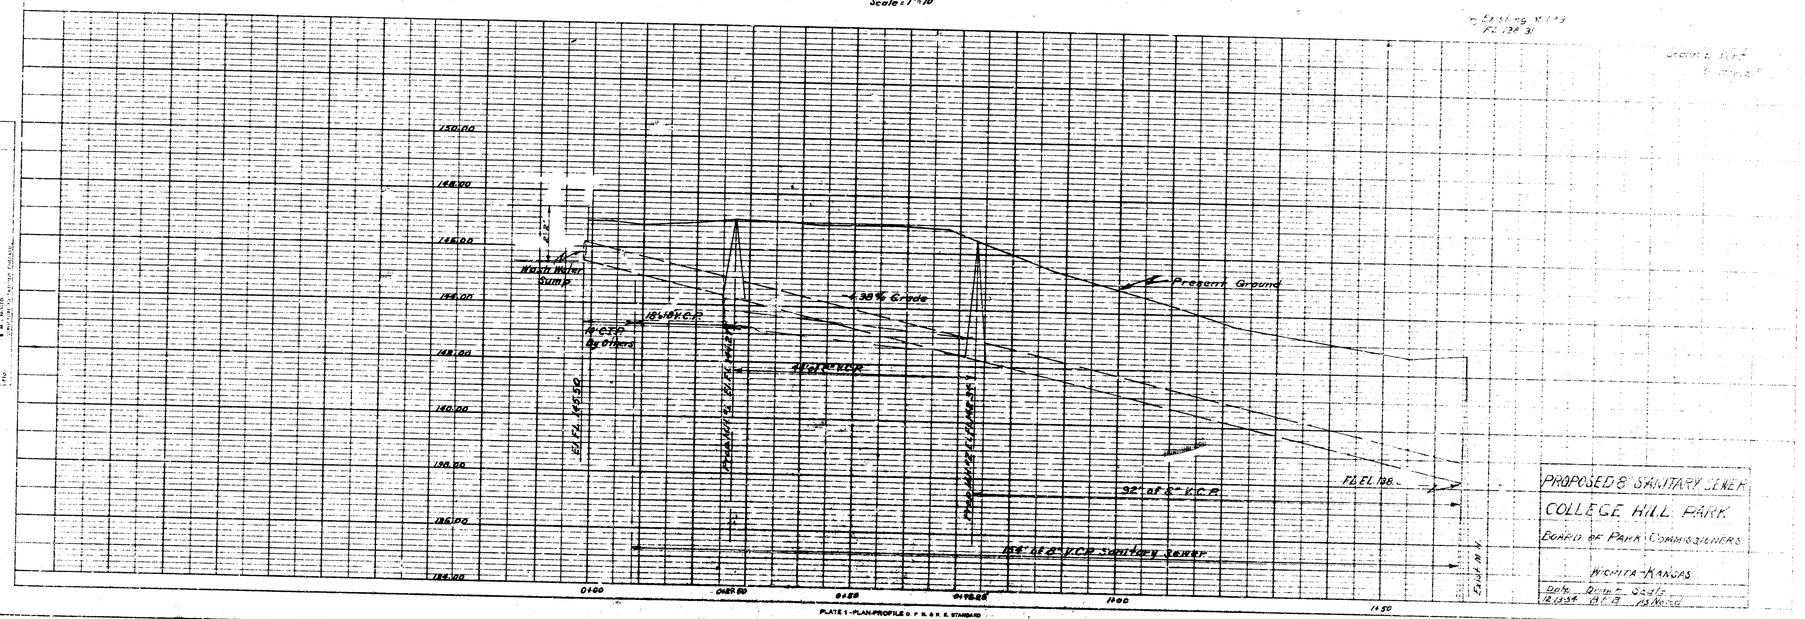

PROPOSED 8" SANITARY SEWER
COLLEGE HILL PARK
BOARD OF PARK COMMISSIONERS
WICHITA, KANSAS

Date	Drawn	Traced	Checked
12-1954	A.F.B.		A.S.Noble

PLATE 1—PLAN-PROFILE U. P. R. R. & R. E. STANDARD
THE PROGRESS PRINT CO., CHICAGO

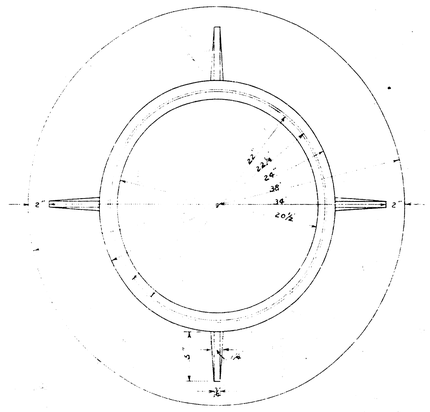

PLAN OF MANHOLE RING

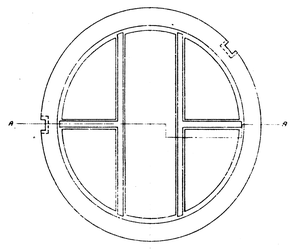

PLAN OF MANHOLE COVER

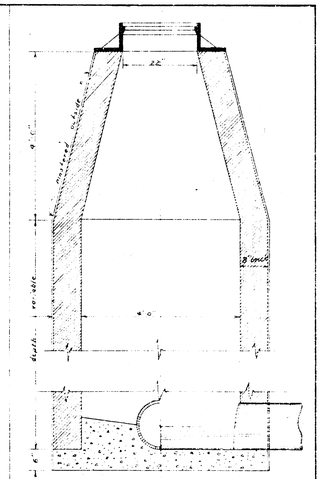

CONCRETE BASE

OPEN BASE

MANHOLE DETAILS

ELEVATION - MANHOLE COVER

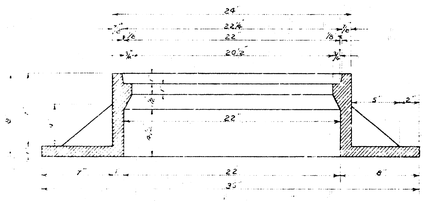

CROSS SECTION OF MANHOLE RING

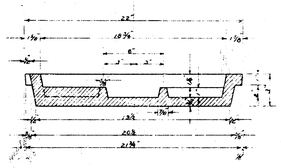

CROSS SECTION A-A
MANHOLE COVER
COVER TO BE FILLED FLUSH WITH CONCRETE

MANHOLE & COVER DETAILS

STANDARD DETAIL
BOARD OF PARK COMMISSIONERS
WICHITA KANSAS
APRIL 15, 1944
SCALE: 3/4" = 1'

REV.	REV.	TRACING NO.	PRINT NO.