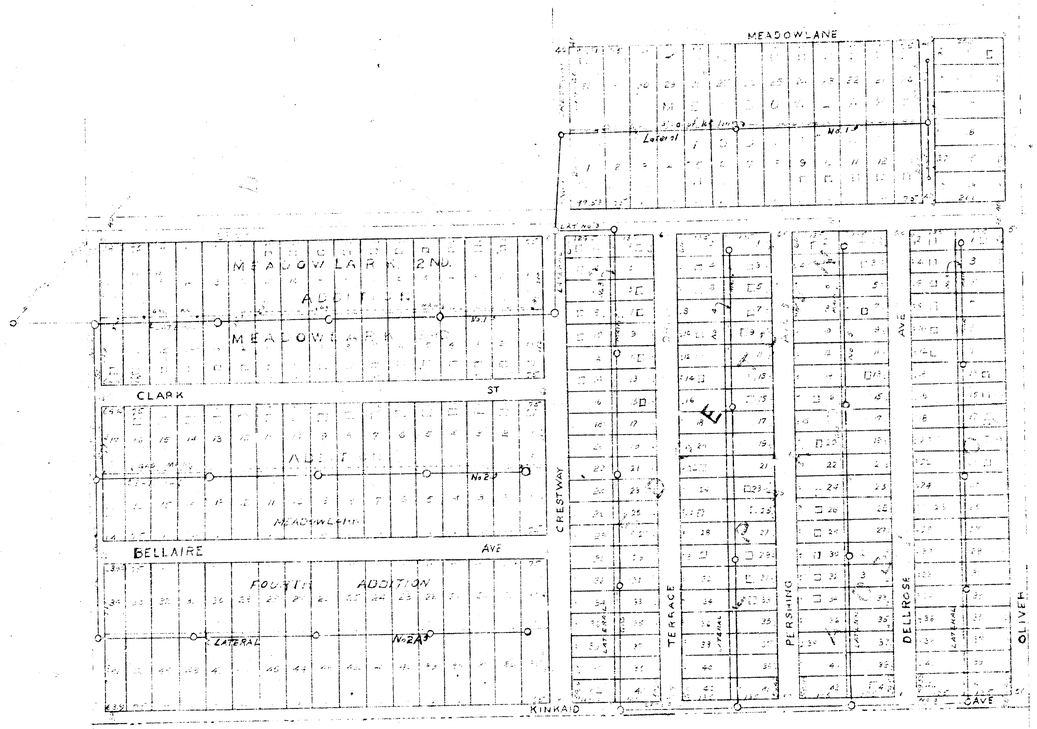

MAP
SHOWING LOCATION O
FOR
EDGETOWN AND MEADO
ADDITIONS

F. E DEVLIN CONSULTING
W. CHICAGO, ILLINOIS
1948

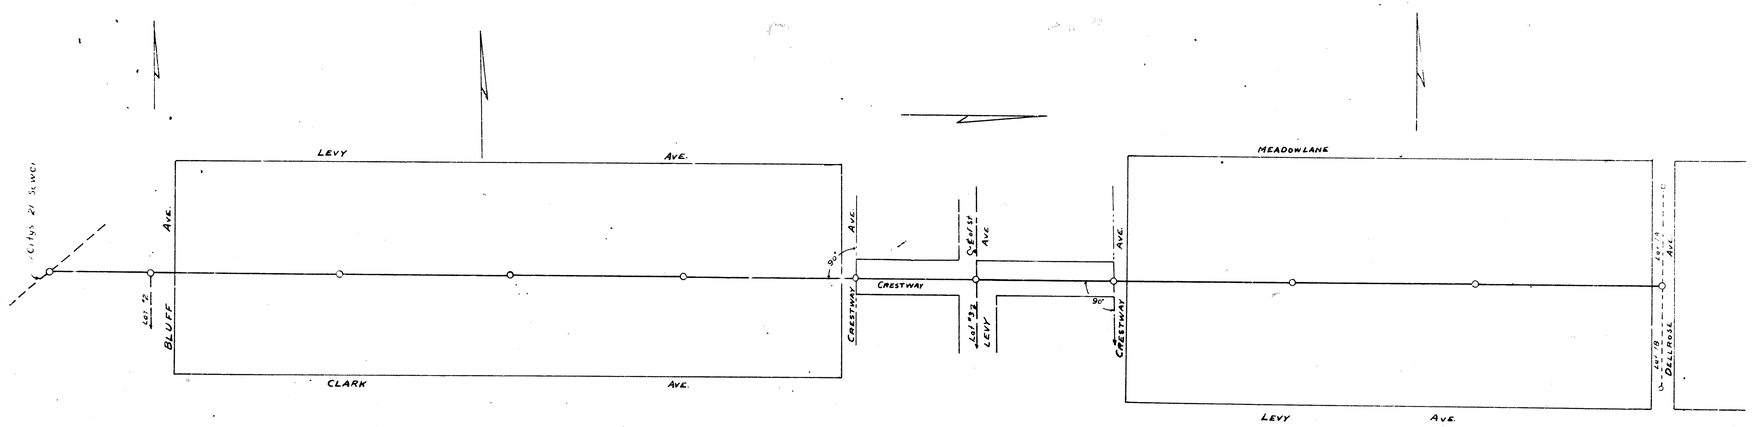
LEVY
AVE.
CLARK
AVE.
BLUFF
AVE.
CRESTWAY
AVE.
SCENIC
AVE.
LOT 32
LEVY
CRESTWAY
AVE.
MEADOWLANE
LEVY
AVE.
LOT 19
DELLROSE
AVE.
CITY'S 21" SEWER
90°
90°

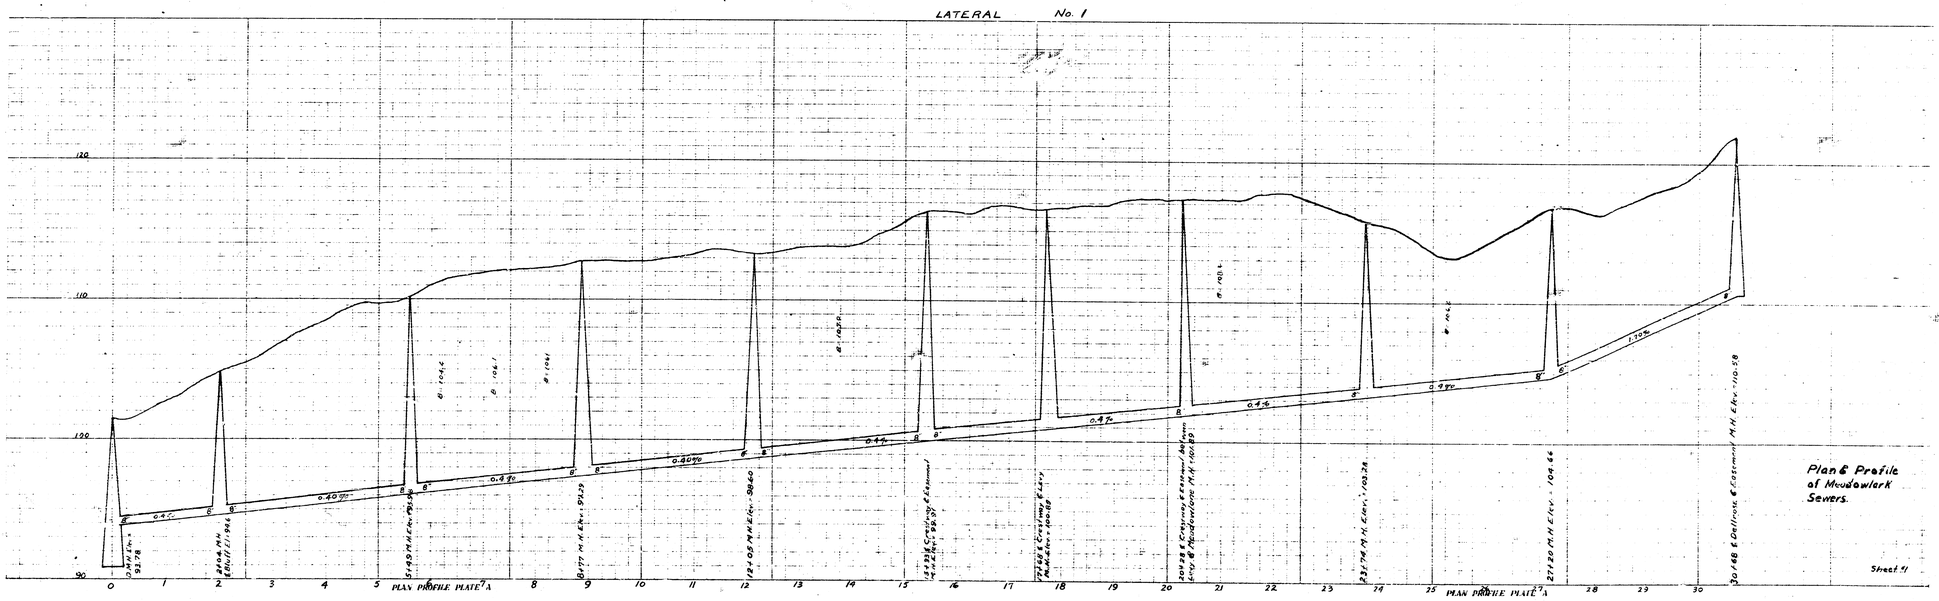
LATERAL No. 1
120
110
100
90
0.49%
0.40%
0.49%
0.44%
0.47%
0.44%
0.49%
1.10%
8"
6"
PLAN PROFILE PLATE "A"
PLAN PROFILE PLATE "A"
Plan & Profile of Meadowlark Sewers.
Sheet #1

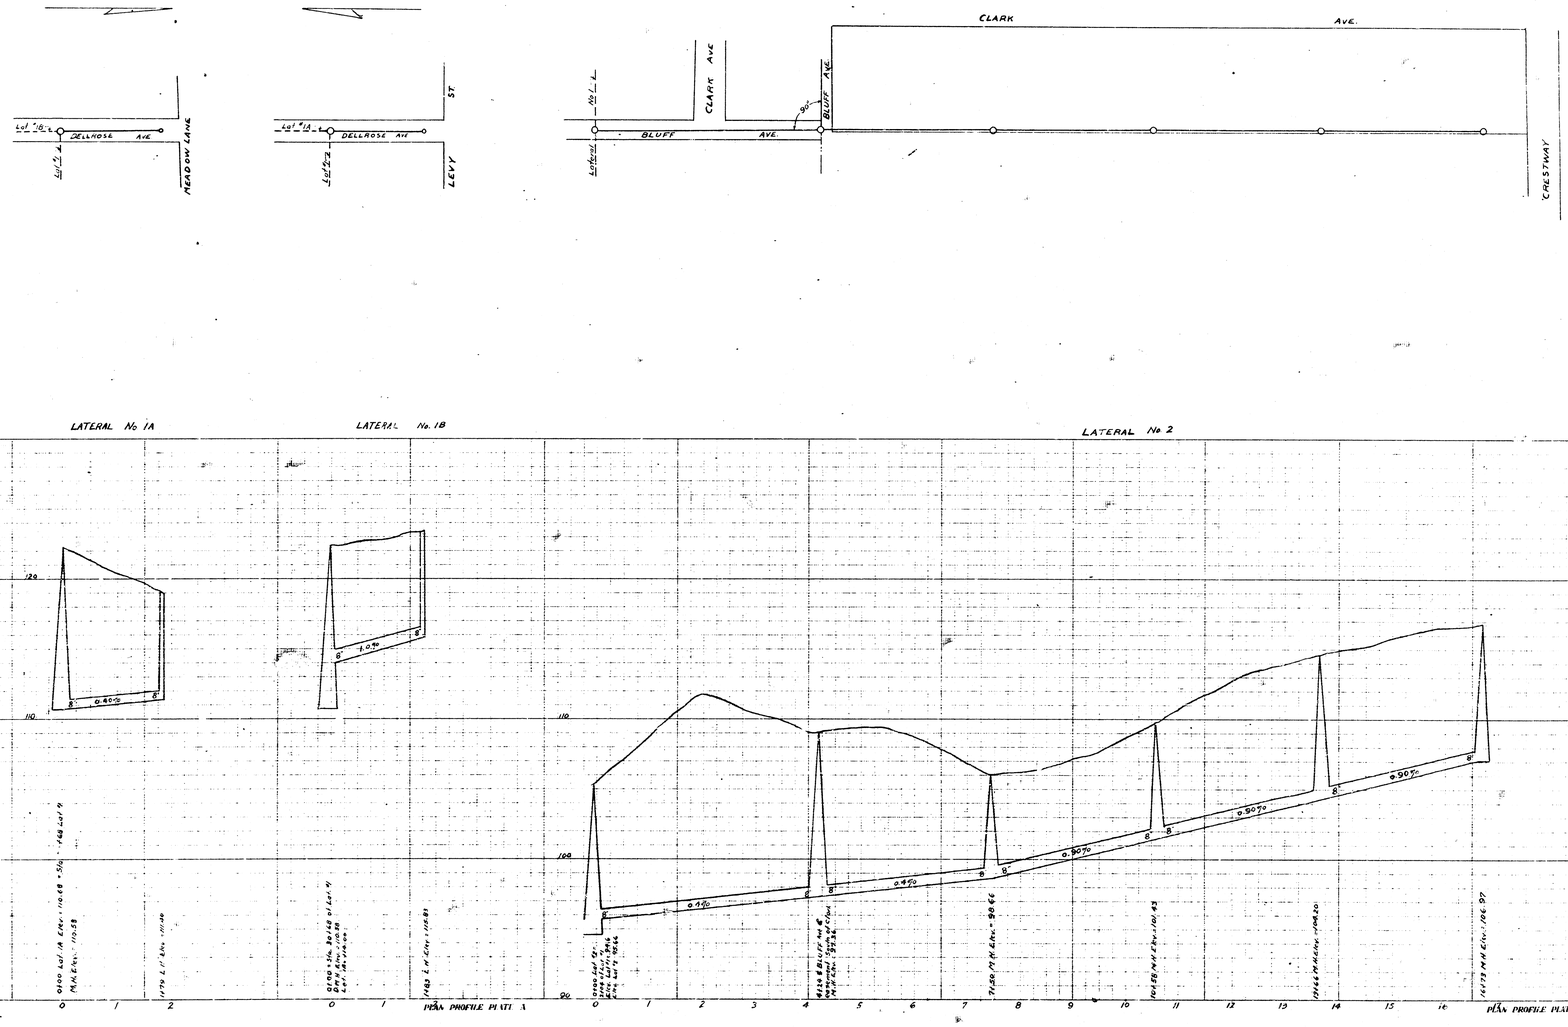

PLAN & PROFILE
MEADOW LARK
SEWER

Sheet No 2

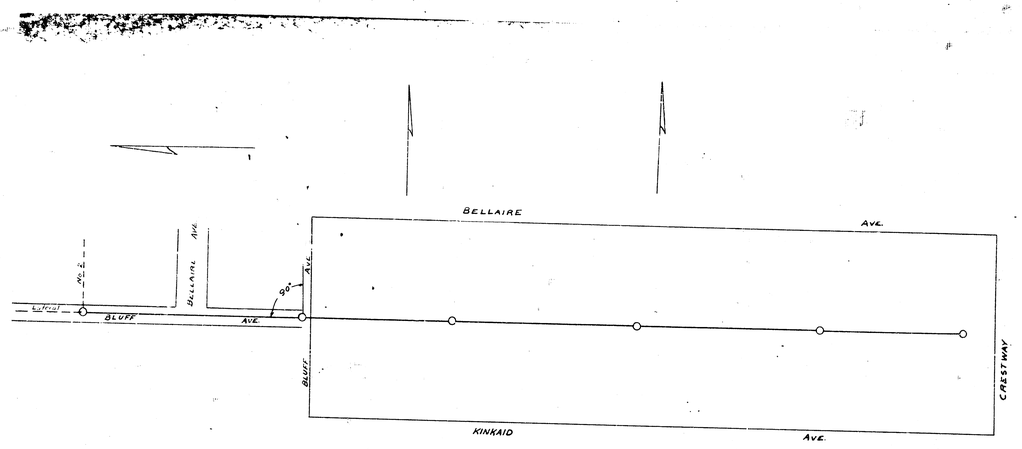

LATERAL No. 2A

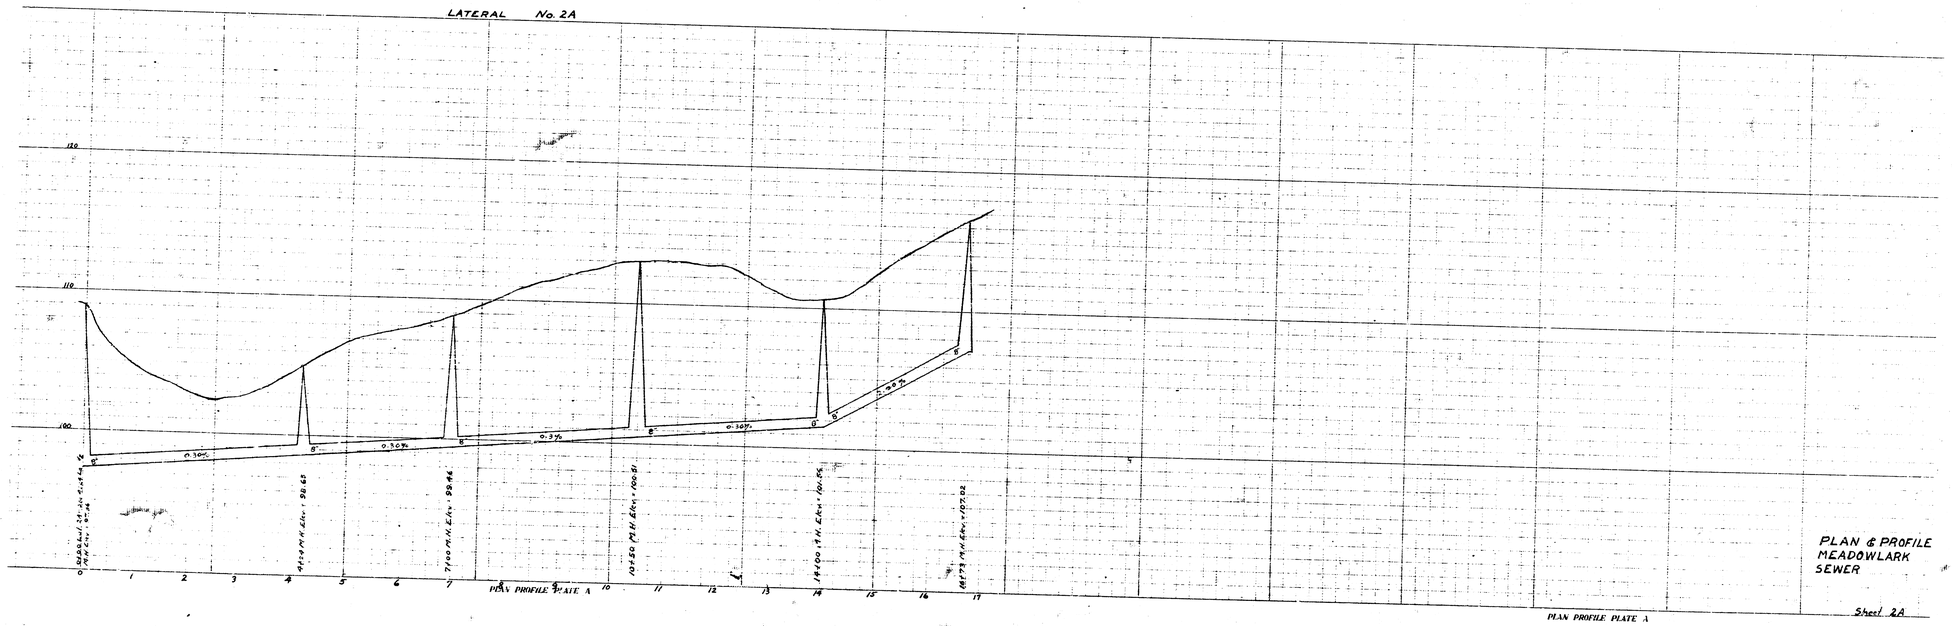

PLAN PROFILE PLATE A

PLAN PROFILE PLATE A

PLAN & PROFILE
MEADOWLARK
SEWER

Sheet 2A

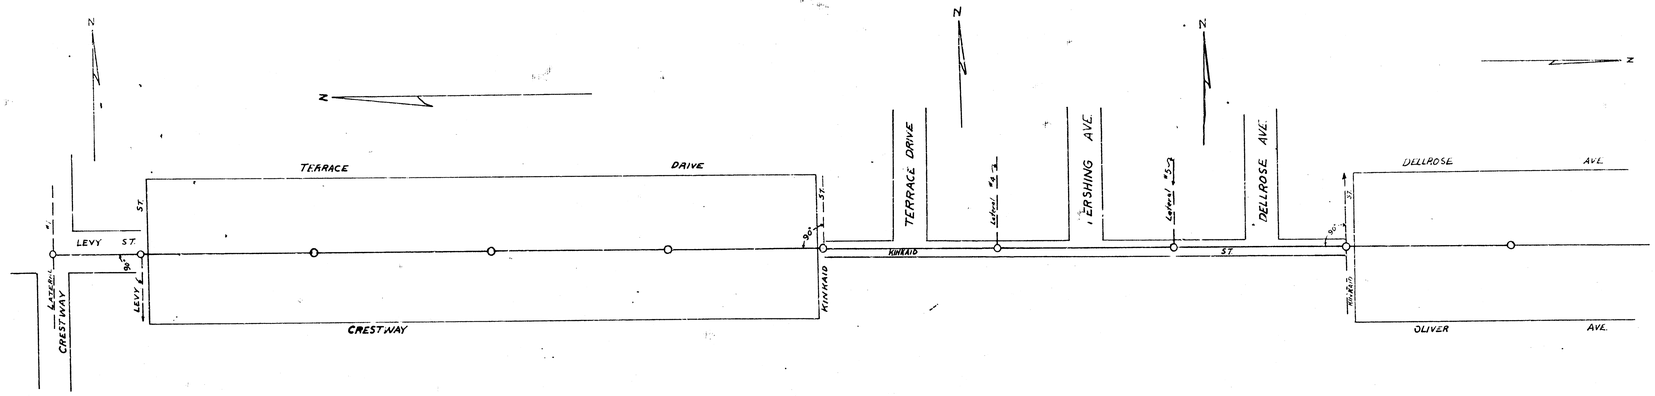
N
TERRACE DRIVE
TERRACE DRIVE
LEVY ST.
LEVY ST.
CRESTWAY
CRESTWAY
KINKAID
KINKAID
ST.
TERSHING AVE.
DELLROSE AVE.
DELLROSE AVE.
OLIVER AVE.

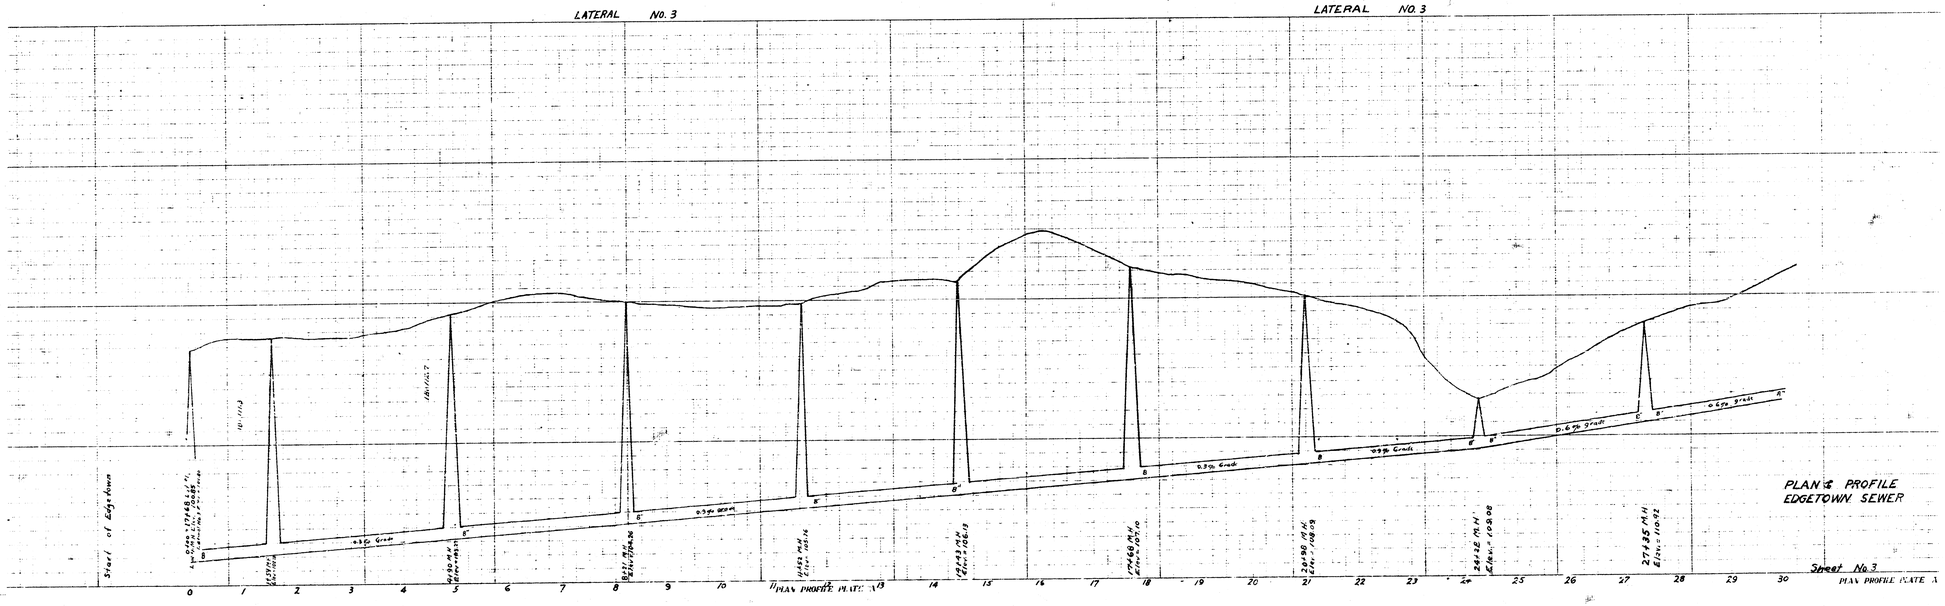
LATERAL NO. 3
LATERAL NO. 3
0.35% Grade
0.35% Grade
0.35% Grade
0.35% Grade
0.35% Grade
0.35% Grade
PLAN & PROFILE
EDGETOWN SEWER
PLAN PROFILE PLATE A

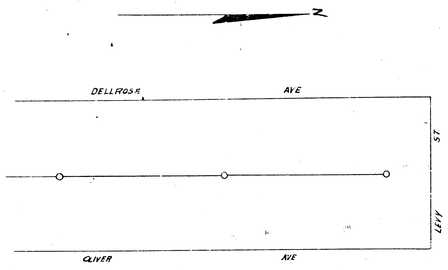

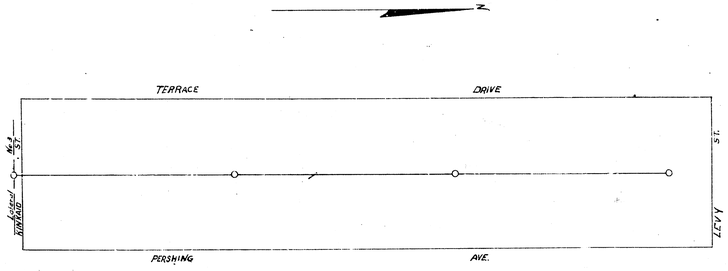

LATERAL No 3 CONTINUED

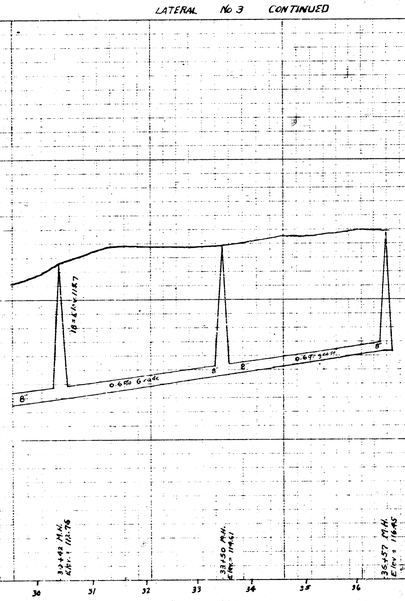

LATERAL No 4

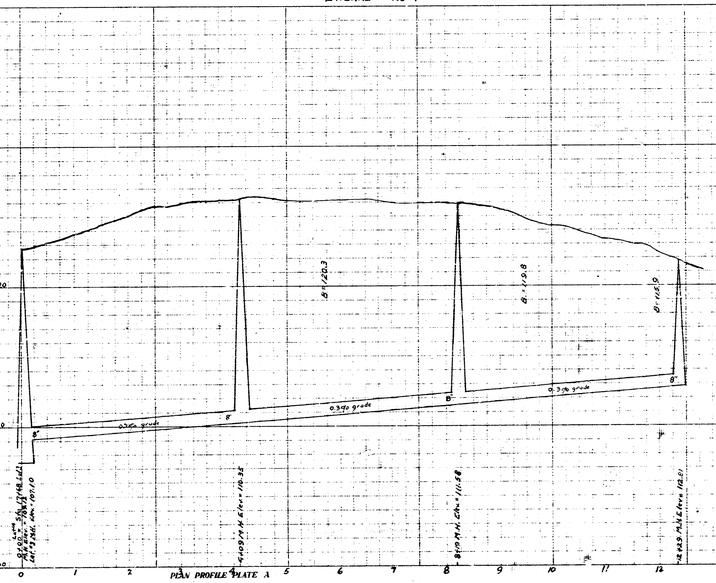

PLAN & PROFILE
EDGETOWN SEWERS

Sheet No 4

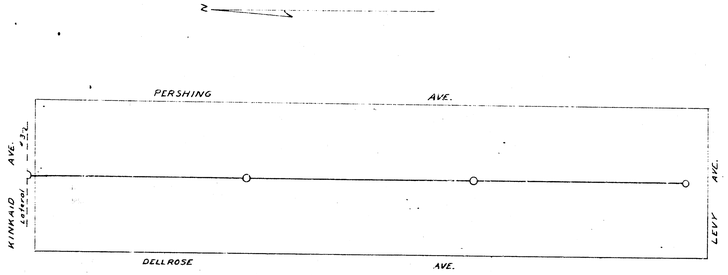

LATERAL No. 5

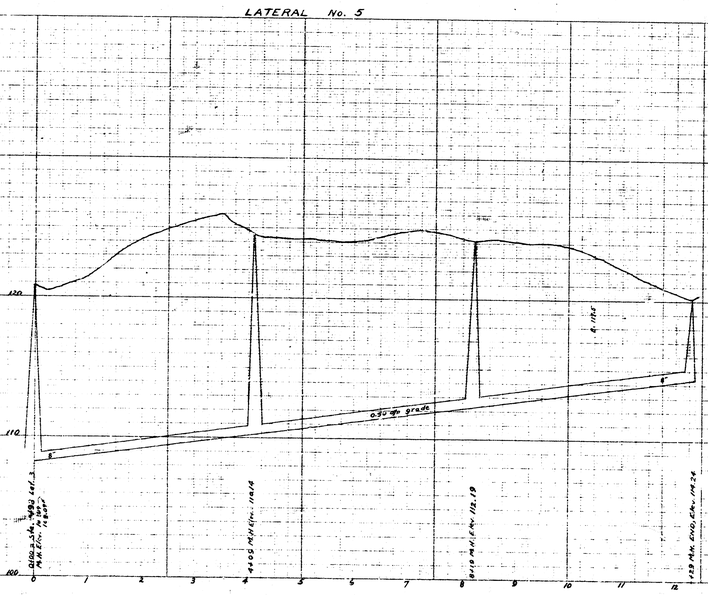

MADE IN U.S.A.

STANDARD PROFILE PLATE A 4 X 20
KEUFFEL & ESSER CO. NEW YORK

MADE IN U.S.A.

STANDARD PROFILE PLATE A 4 X 20
KEUFFEL & ESSER CO. NEW YORK

MADE IN U.S.A.

PLAN & PROFILE
EDGETOWN
SEWER

Sheet #5