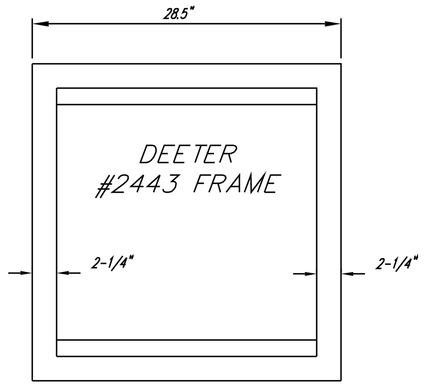

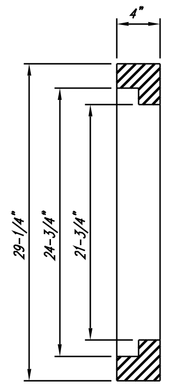

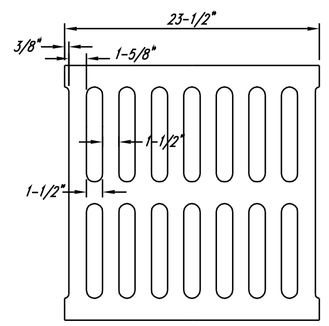

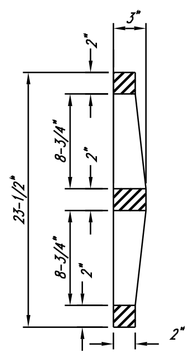

DEETER #2433 GRATE

NOTE: Grates shall be imprinted on the top surface with "CITY OF WICHITA" using letters at least 1" in height. Other marking methods may be approved by the engineer.

24" x 24" Frame and Grate Detail

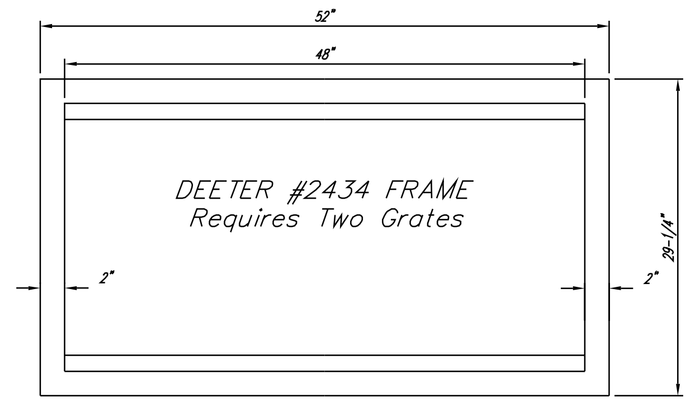

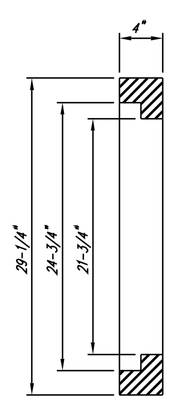

Double 24" x 24" Frame Detail

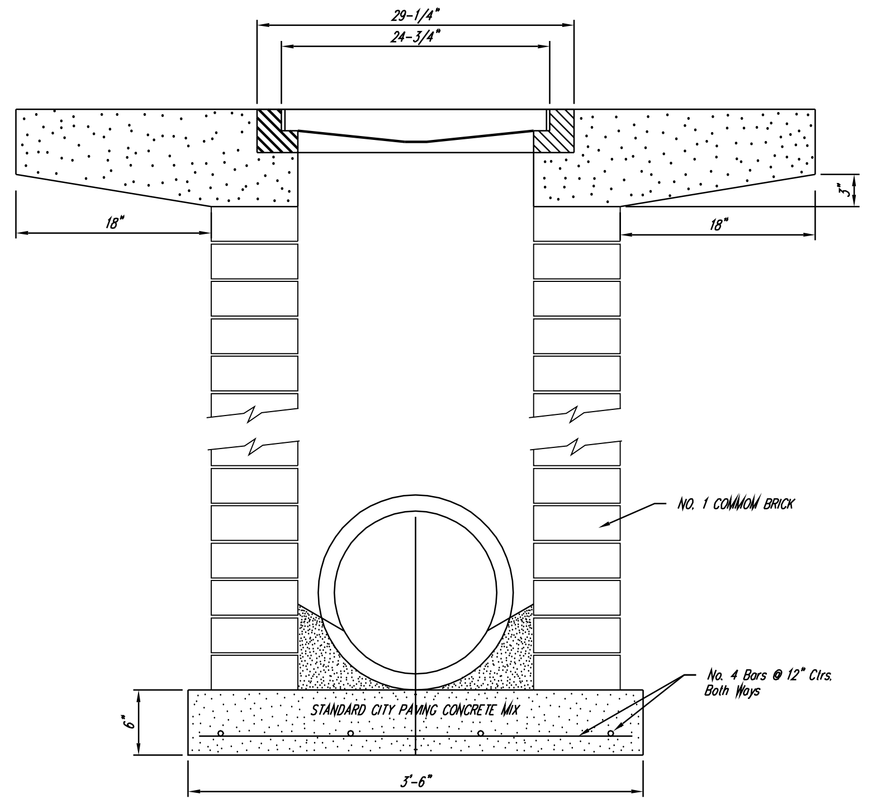

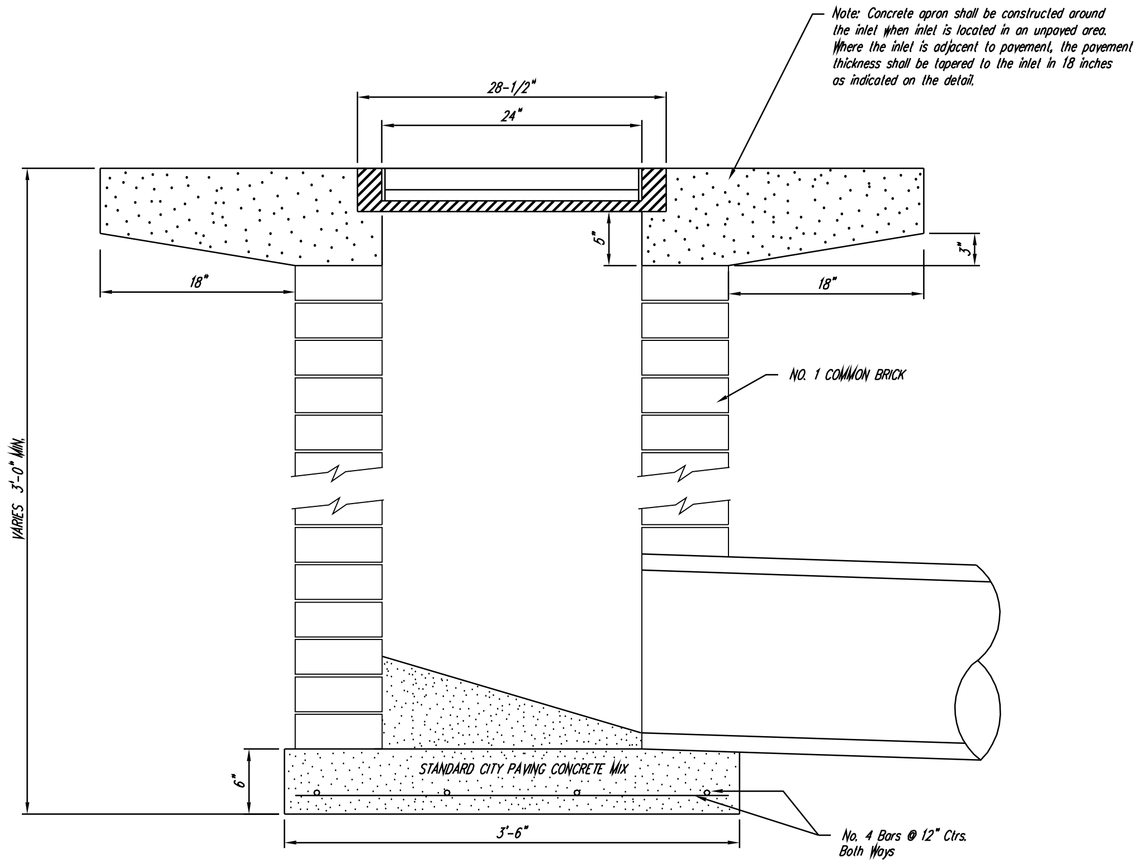

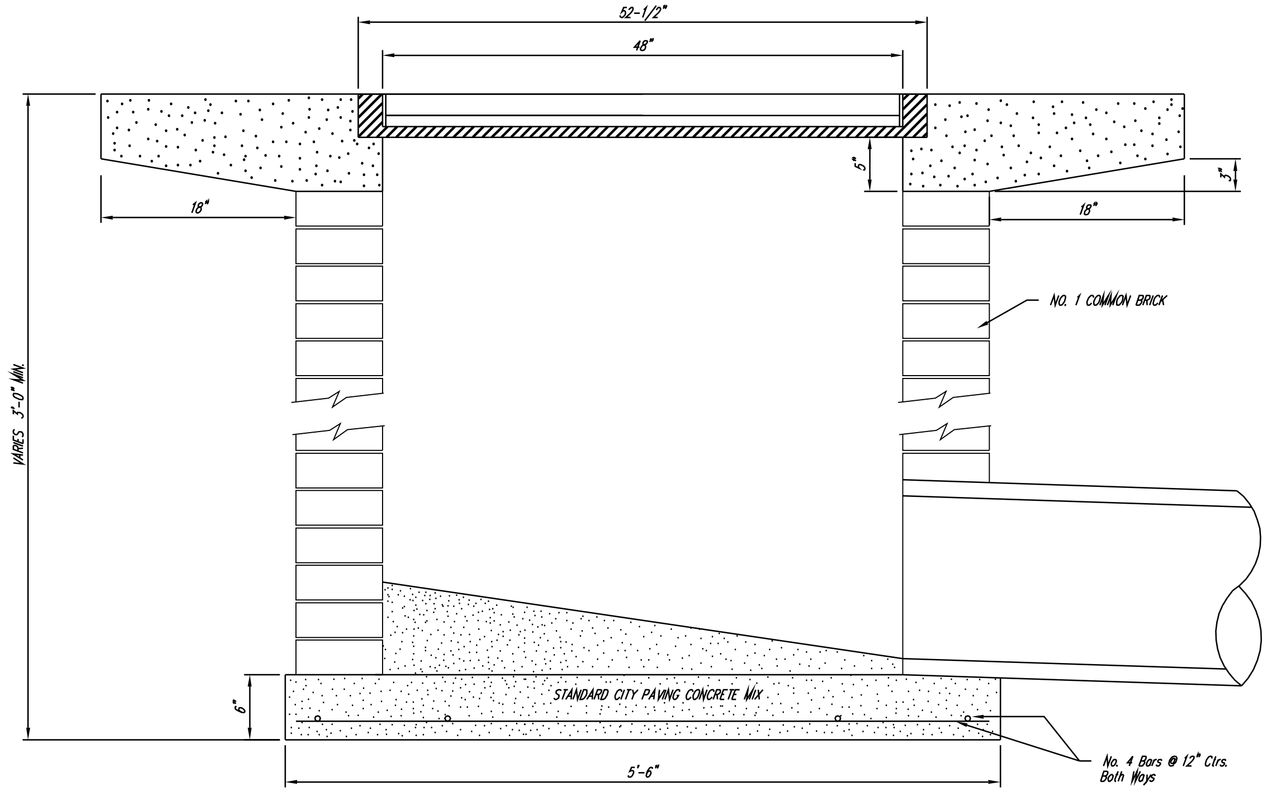

DATE	DESCRIPTION	BY
7-16-08	ADDENDUM 1	BS/KO

Civil Engineering Inc.
Bentonville • Kansas City • Austin

DETAIL SHEET

DETENTION POND (WEST)

CADILLAC LAKE DRAINAGE IMPROVEMENTS

MAIZE ROAD AND 29TH STREET NORTH WICHITA, KS

D2X2

CITY OF WICHITA
PUBLIC WORKS
ENGINEERING

DROP INLET
2' X 2'/2' X 4'

CITY ENGINEER
JAMES L. ARMOUR, P.E., L.S.
ACTING

PROJECT NUMBER	OCA NUMBER	DATE
XXX-XXXXX	XXXXXX	MM/YY

CITY ENGINEER'S OFFICE
CITY HALL – SEVENTH FLOOR
455 NORTH MAIN STREET
WICHITA, KANSAS 67202-1620
(316) 268-4501
(316) 268-4114 FAX

DESIGN	DRAWN
ABC	DEF

SHEET
X OF X

DRAWN BY:	BCS
APPV. BY:	SPM
DWG. NAME:	07-0798-ADD1.dwg
DATE:	07-16-08
JOB NO:	07-0798
SHEET NO:	B10

p:\07-0798 (nw wichita ks grading work with poe and assoc.)\dwg\project\addendum 1\07-0798-add1.dwg - Plotted on 7/16/2008 5:17:47 PM @ a scale of 1:1 to pdf-xchange 4.0 by Administrator