TYPICAL WETLAND CROSS SECTION

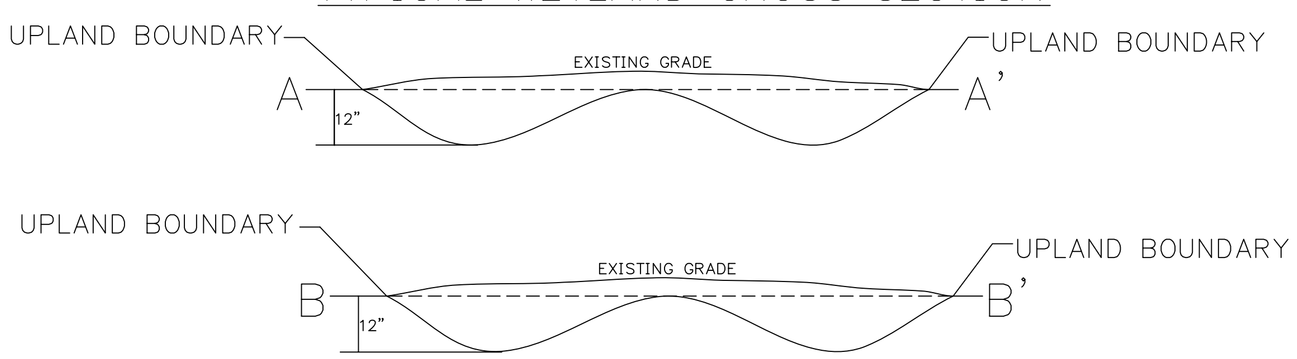

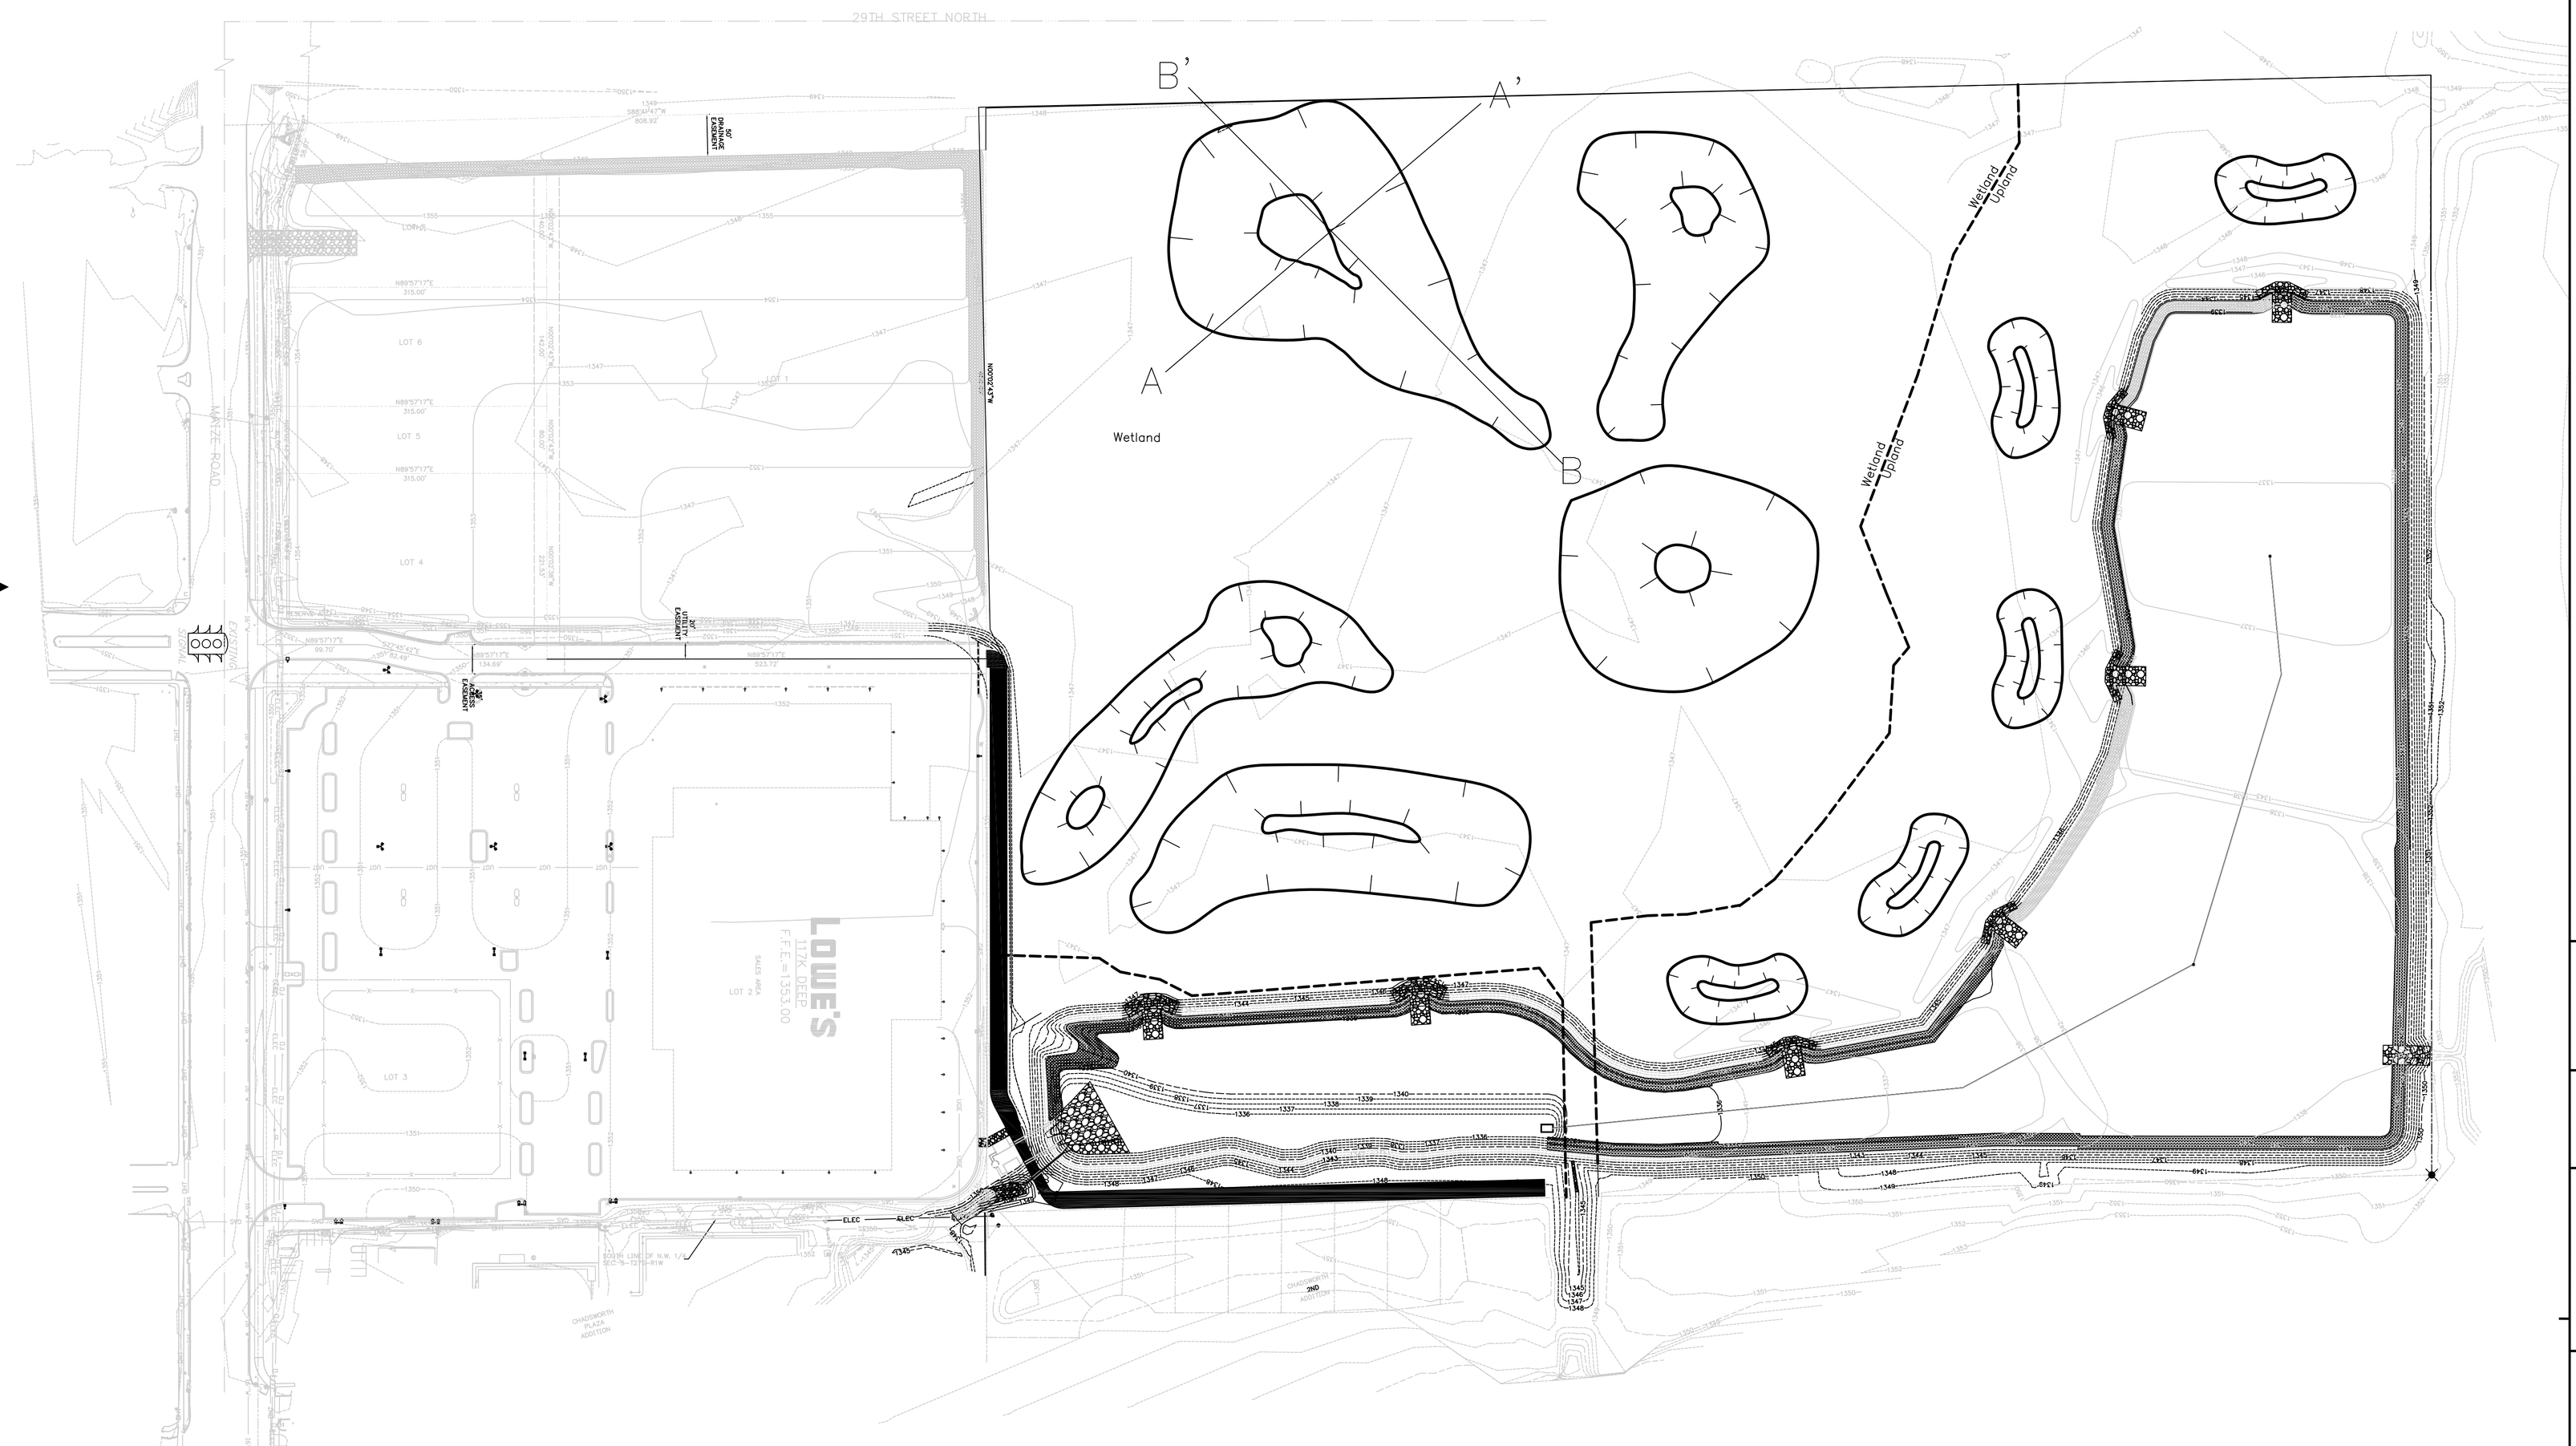

NORTH

OVERALL GRADING PLAN

NOT TO SCALE

no.	date	by	ckd	description

Burns & McDonnell SINCE 1898

date	detailed
06/26/08	TM
designed	checked
ROOT	REB

SEEDING PLAN FOR
CADILLAC LAKE MITIGATION SITE
MAIZE ROAD AND 29TH STREET NORTH
WICHITA, KS

project	contract
49469	

drawing C2 rev. –

sheet of sheets

file

Scale For Microfilming
Inches
Millimeters
COPYRIGHT © BURNS & McDONNELL ENGINEERING COMPANY, INC.