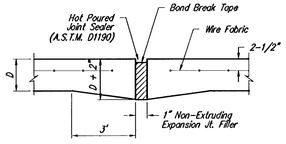

EXPANSION JOINT

NOTE: Extra Thickness to be Subsidiary to Price of Square Yards Pavement

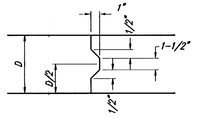

KEYWAY DETAIL

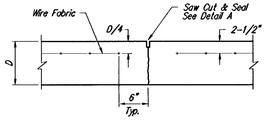

CONTRACTION JOINT DETAIL (C.J.)

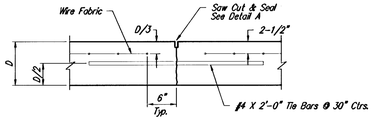

LONGITUDINAL JOINT DETAIL (L.J.)

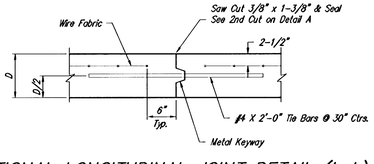

OPTIONAL LONGITUDINAL JOINT DETAIL (L.J.)

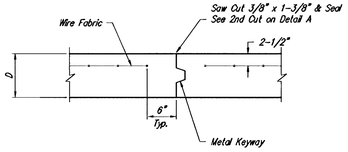

OPTIONAL CONTRACTION JOINT

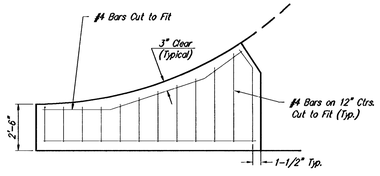

WING REINFORCING DETAIL

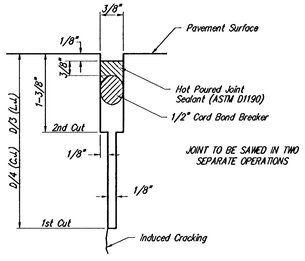

SAW JOINT DETAIL

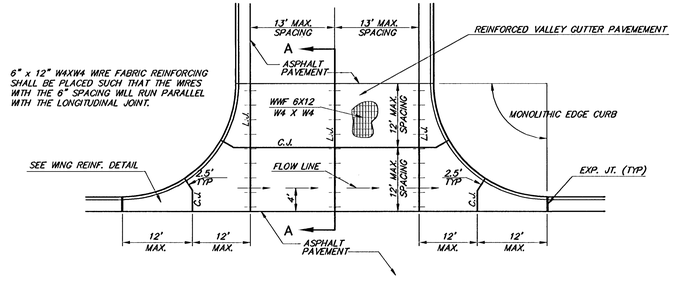

PLAN

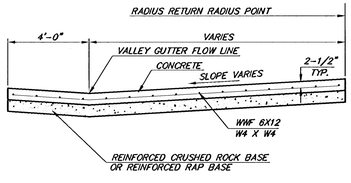

SECTION A-A

REINFORCED VALLEY GUTTER DETAIL

No.	Date	By	Approved	Revision

MEDITERRANEAN PLAZA ADDITION
PRIVATE STREET IMPROVEMENTS
VALLEY GUTTER DETAILS
CITY OF WICHITA, KANSAS
JAMES ARNOUR, P.E. - CITY ENGINEER
167 PPP (607875)

POE & ASSOCIATES, INC.
CONSULTING ENGINEERS
5940 E. Central, Suite 200 ■ Wichita, KS 67208-4242
Phone 316/685-4114 ■ FAX 316/685-4444

FINAL

Designed By: T. Austin/S. Schmidt
Drawn By: S. Schmidt
Poe Job No.: 1831A
Date: June 2005

Sheet 17 of 19

Y:\1831\1831\base.dwg Thu Jun 23 11:31:04 2005 Steve Schmidt, Poe & Associates