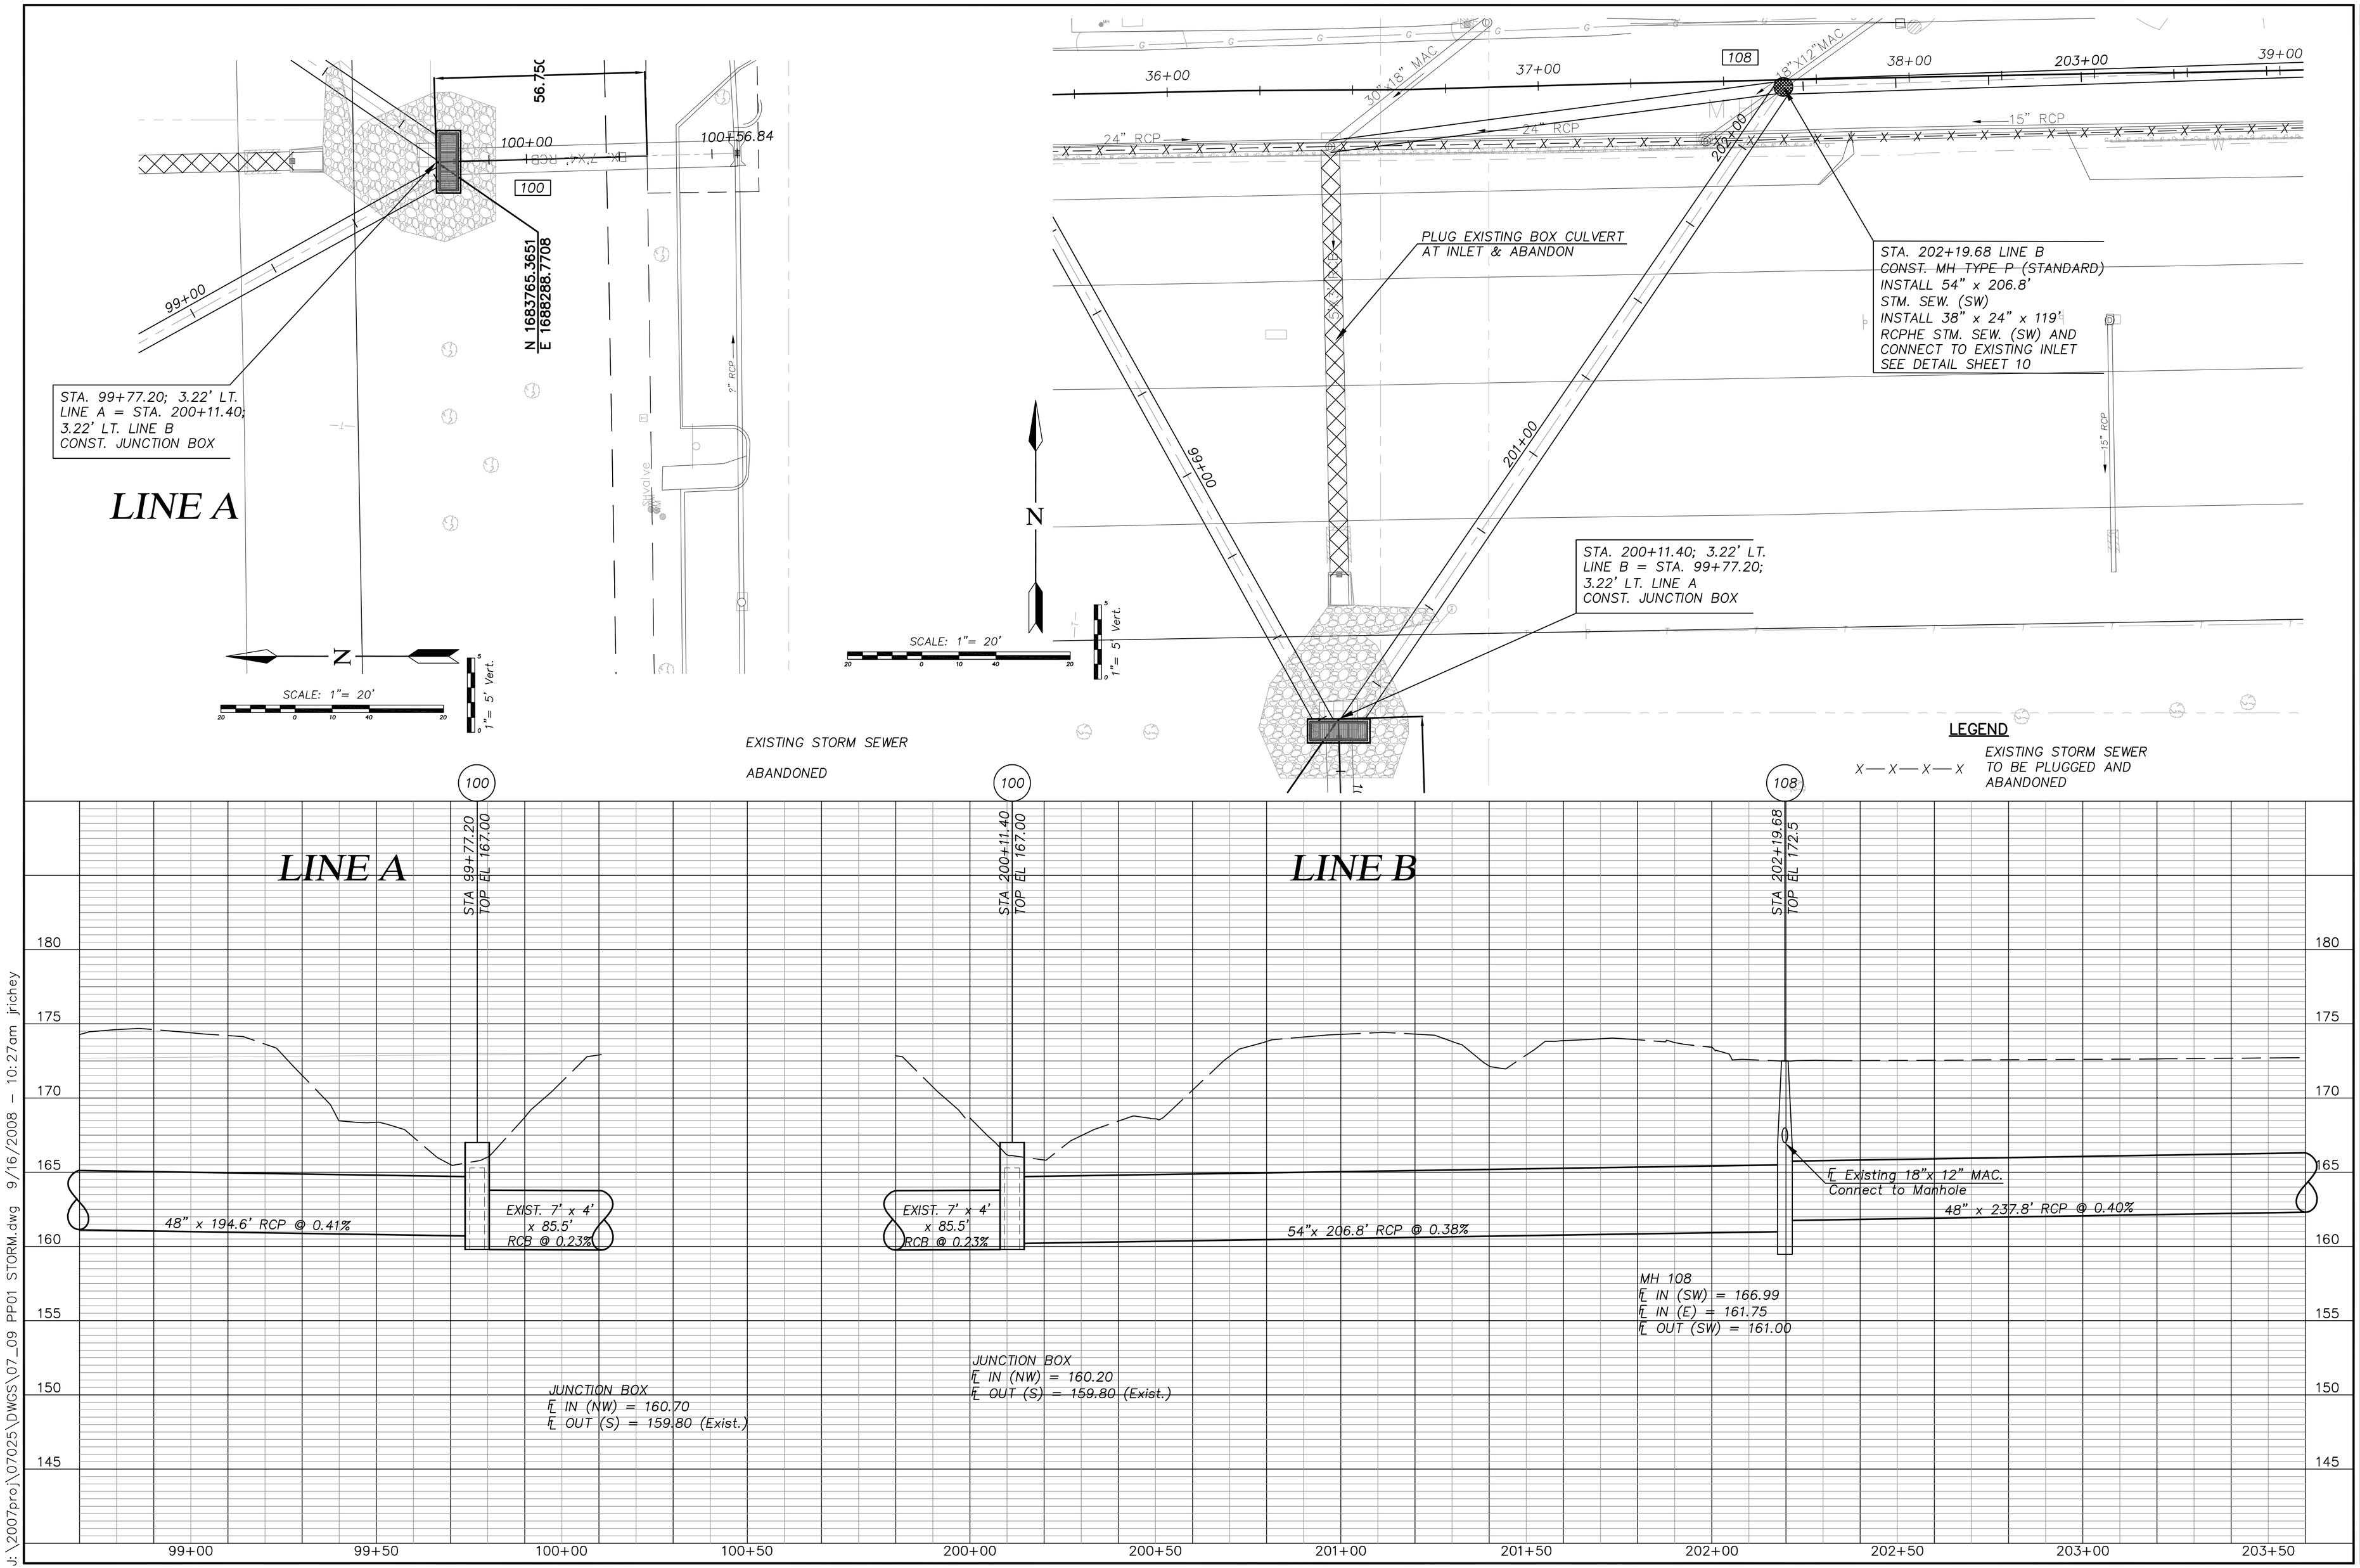


| No. | Date | By | Approved | Revision |
|---|---|---|---|---|
| | | | | |

Cook, Flatt & Strobel
ENGINEERS, P.A.

CFS PROJECT NO: 07-025

CITY OF WICHITA, KANSAS
STORMWATER IMPROVEMENTS
ELLSON TO ZELTA

DATE: 02/01/08 DESIGNED BY: GAP DRAWN BY: JMR CHECKED BY: KKH

SHEET TITLE:
STORM SEWER PLAN & PROFILE LINES A & B

PROJECT NUMBER

OFFICE CHECK

SHEET NUMBER:
8 of 44

J:\2007proj\07025\DWGS\07_09 PP01 STORM.dwg 9/16/2008 – 10:27am jrichey