STATE	PROJECT NO.	YEAR	SHEET NO.	TOTAL SHEETS
KANSAS	472-84748	2008	15	52
KDOT PROJECT NO. 87 N-0429-01				

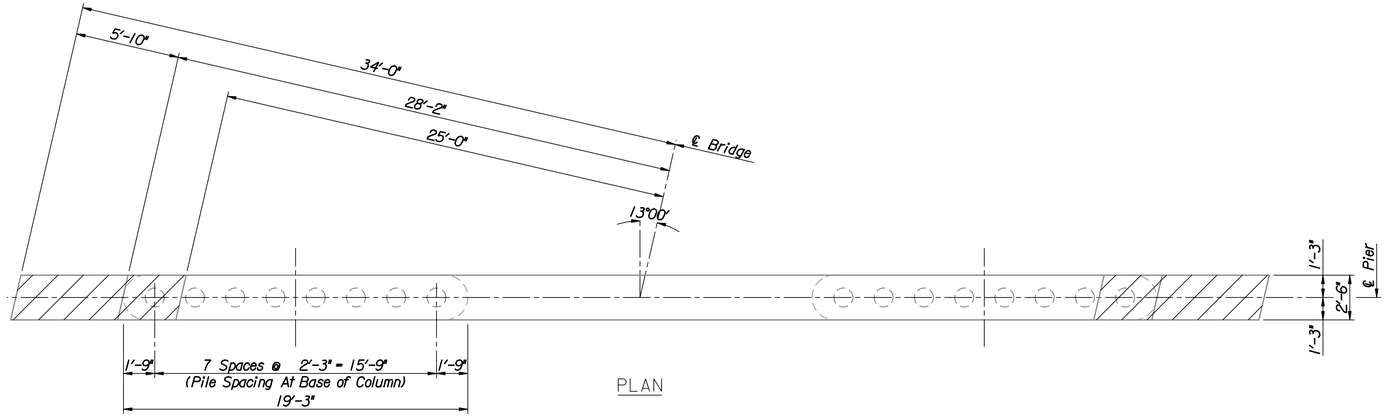

PLAN

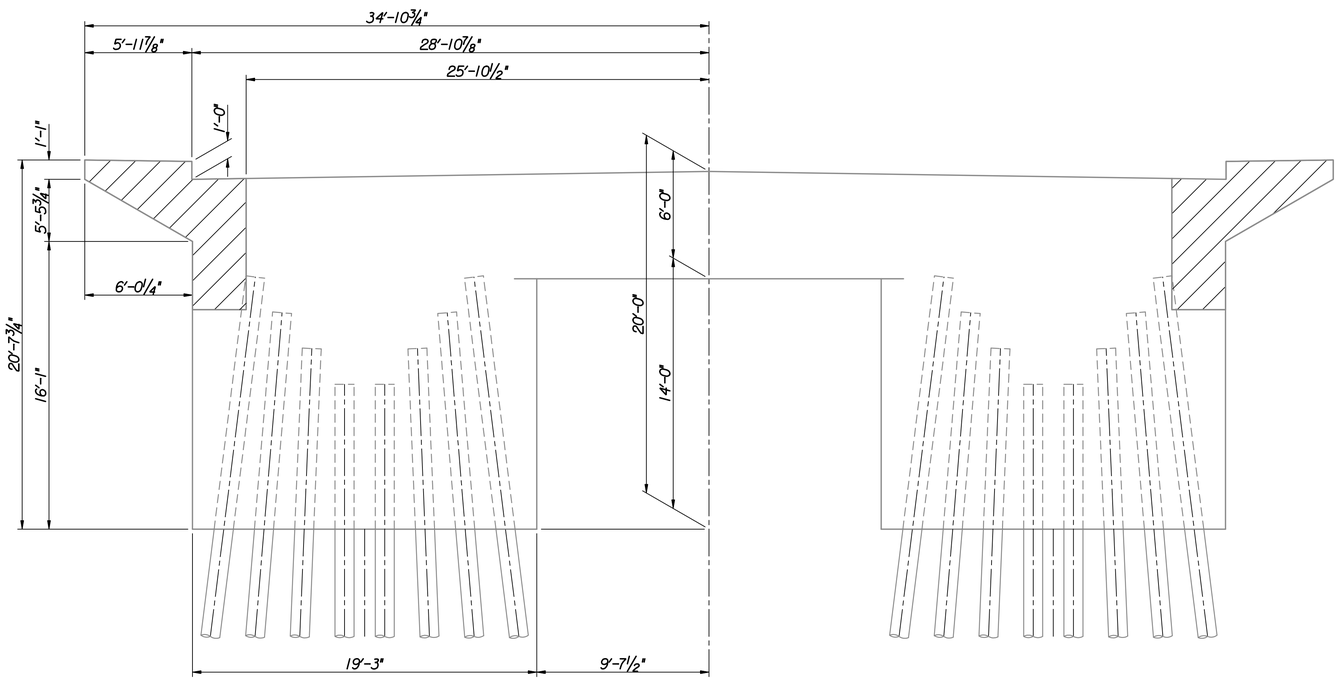

ELEVATION

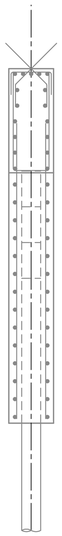

SECTION

Removal Area

See Pier Widening Details for more information

No.	Revisions	By	Date
1			

CITY OF WICHITA

BR. NO. 430400876500010 STA. 17+62.50

EXISTING PIER DETAILS
21ST STREET OVER LAR

PROJECT NO. 472-84748 SEDGWICK COUNTY

Professional Engineering Consultants, P.A.
303 S. TOPEKA • WICHITA, KANSAS 67202
316-262-2691 • FAX 316-262-3003

Designed by	M.S.N.	Checked by	R.A.S.
Drawn by	W.L.L.	Date Feb. 2007	Job No. 06009

plotted by : msn 9-2-2008
drawn by : wll
I:/2006/06009/Final/09_02_2008/06009-000-Pier.dgn