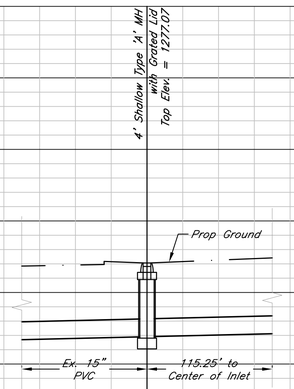

AAA Storage

Storm Water Sewer

Wichita, Kansas

kemiller engineering
516 S. Market,
Wichita, KS 67202
316/264-0242

PROJECT NUMBER			
KEM NO. 08142	FILE pps	DATE 9/2008	SHEET 2
DESIGN KM	DRAWN NS	REVISED 10-09-08	OF 3