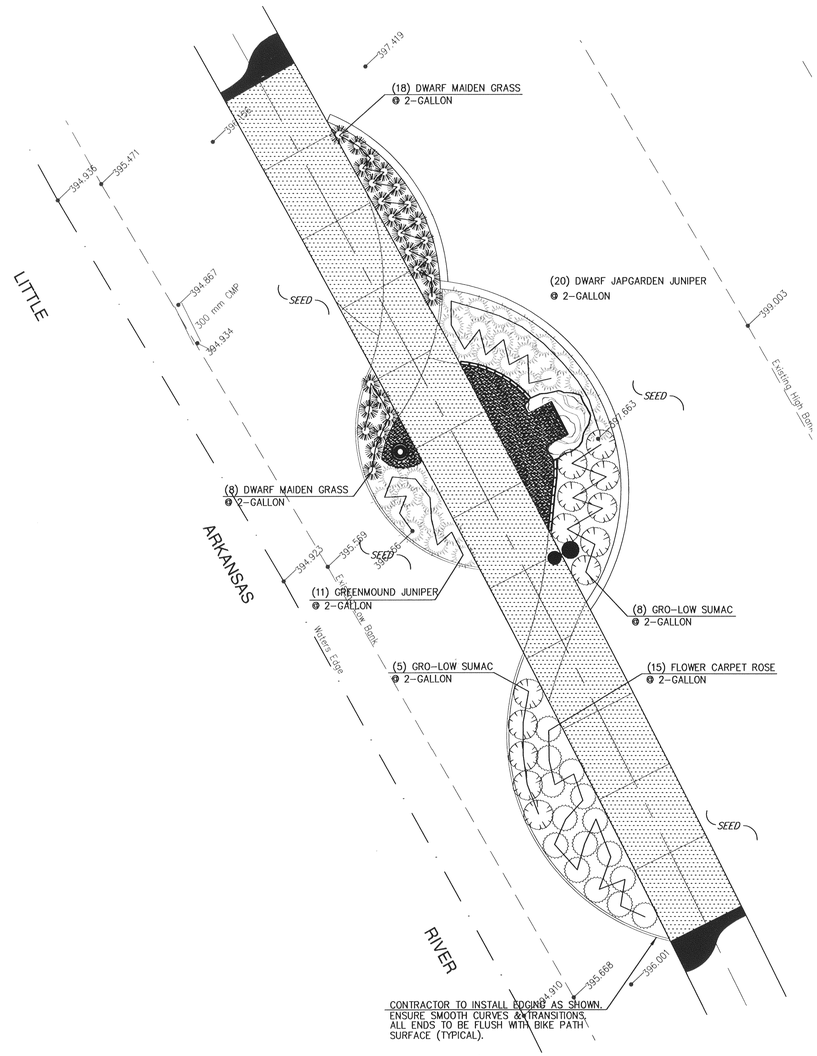

ENLARGED PLANTING PLAN 'C'

SCALE: 1:100

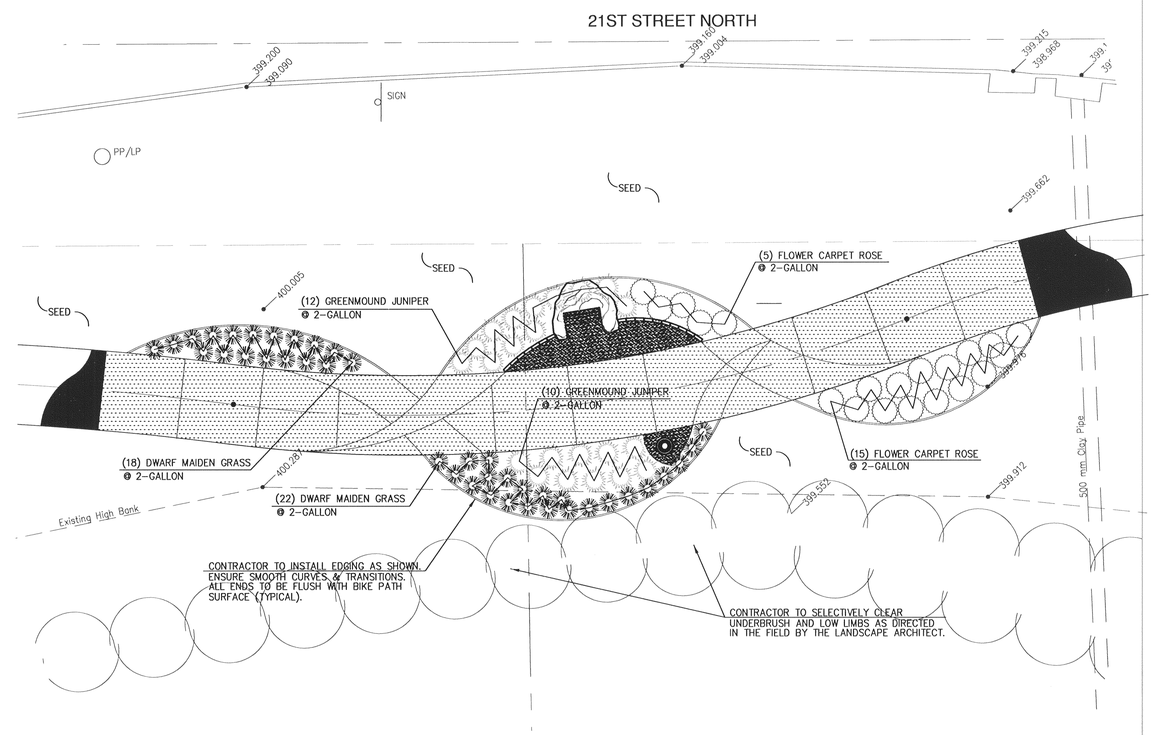

ENLARGED PLANTING PLAN 'D'

SCALE: 1:100

LAW/KINGDON, INC.
ARCHITECTS & ENGINEERS
345 RIVERVIEW, WICHITA, KS 67203
Phone (316) 268-0230 Fax (316) 268-0205
Copyright © 2004

ENLARGED LANDSCAPE PLANS
LITTLE ARKANSAS RIVER
BICYCLE / PEDESTRIAN PATH

Ruggles & Bohm, P.A.
Engineering, Surveying, Land Planning
924 North Main
Wichita, Kansas 67203
www.rbkansas.com
(316) 264-8008
(316) 264-4621 fax
E-mail: info@rbkansas.com

DESIGN	JB/KS
DRAWN	JB
REVIEW	KS
UTILITY	
DATE	JUNE 11, 2004
DRAWING FILE	PLANTINGPLANS.DWG
PROJECT NUMBER	472-83436
RB JOB	
SHEET	55 OF 63