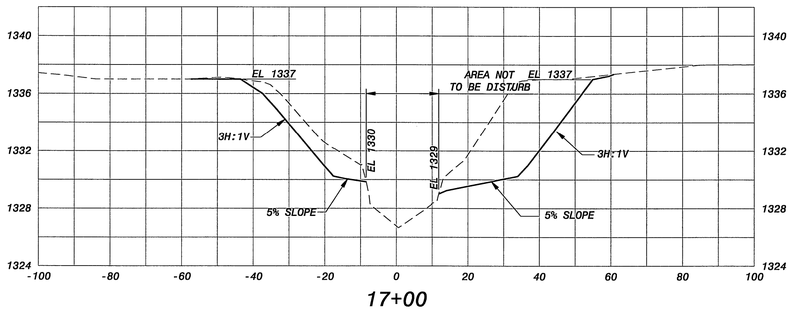

17+00

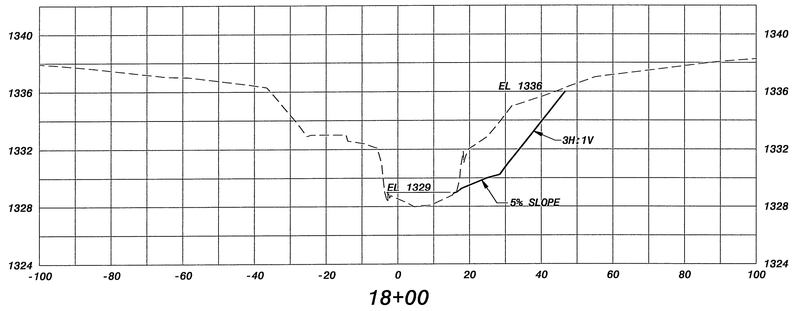

18+00

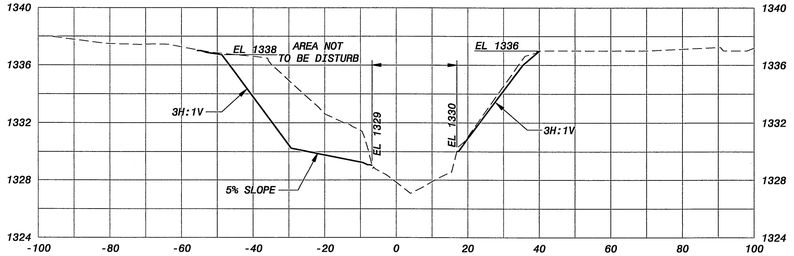

16+50

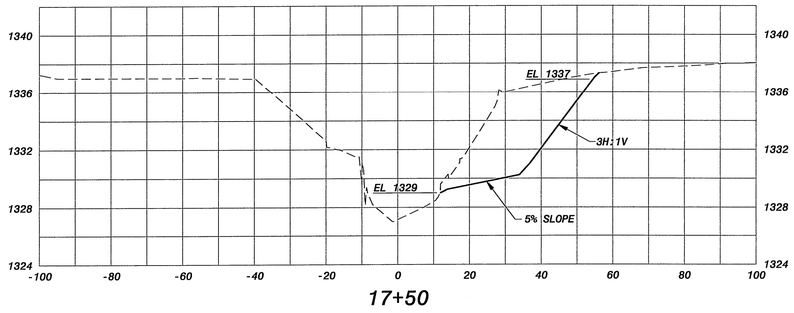

17+50

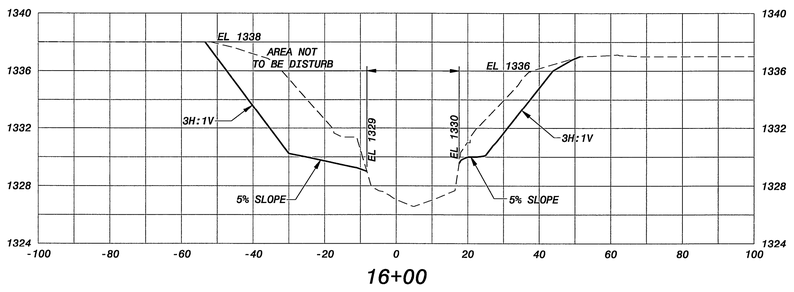

16+00

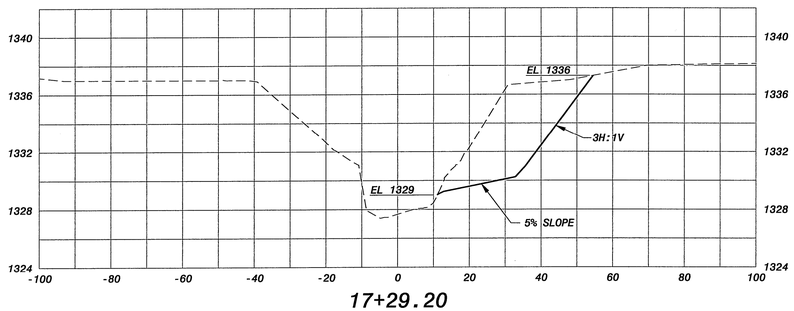

17+29.20

LEGEND

EXISTING GRADE

FINISHED GRADE

5' 0 5' 10'
VERTICAL 1"=5'

20' 10' 0 20' 40'
HORZONTAL 1"=20'

NO.	BY	CK	APP	DESC
4				DSC
3				DSC
2				DSC
1				DSC

REVISIONS AND RECORD OF ISSUE

DATE	
03/13/09	FINAL - CONSTRUCTION SET
2/13/08	100% SUBMITTAL
11/21/07	90% SUBMITTAL - FOR REVIEW ONLY
8/31/07	70% SUBMITTAL - FOR REVIEW ONLY

CYGNET ID: 143234-320-WR-C-TOOOONGYY
WF: 036.dwg
SAVED: C0037033, 3/13/2009 10:58:52 AM
PLOTTED: C0037033, 3/16/2009 9:08:50 AM
USER: C0037033
XREF1:Andrew Smith Seal Plan Sheet.dwg
XREF2:BV_XS.dwg
XREF3:
XREF4:
XREF5:
DWG VER: 1.30

ANDREW K. SMITH LICENSED PROFESSIONAL ENGINEER 17970 K.A.N.S.A.S. 03-13-09

BLACK & VEATCH
Building a world of difference®
Black & Veatch Corporation
Kansas City, Missouri

DRY CREEK CHANNEL IMPROVEMENTS
WICHITA, KANSAS

LINCOLN TO ORME
CROSS SECTIONS
16+00 - 17+29.20

DESIGNED: HMW
DETAILED: DEC
CHECKED: AKS
APPROVED:
DATE: 13 MAR 2009

0 1/2 1
IF THIS BAR DOES NOT MEASURE 1" THEN DRAWING IS NOT TO FULL SCALE

PROJECT NO.
143234

036
SHEET
36 OF 42

FD6000
DWR