BELLECHASE SECOND ADDITION

an Addition to Wichita, Sedgwick County, Kansas

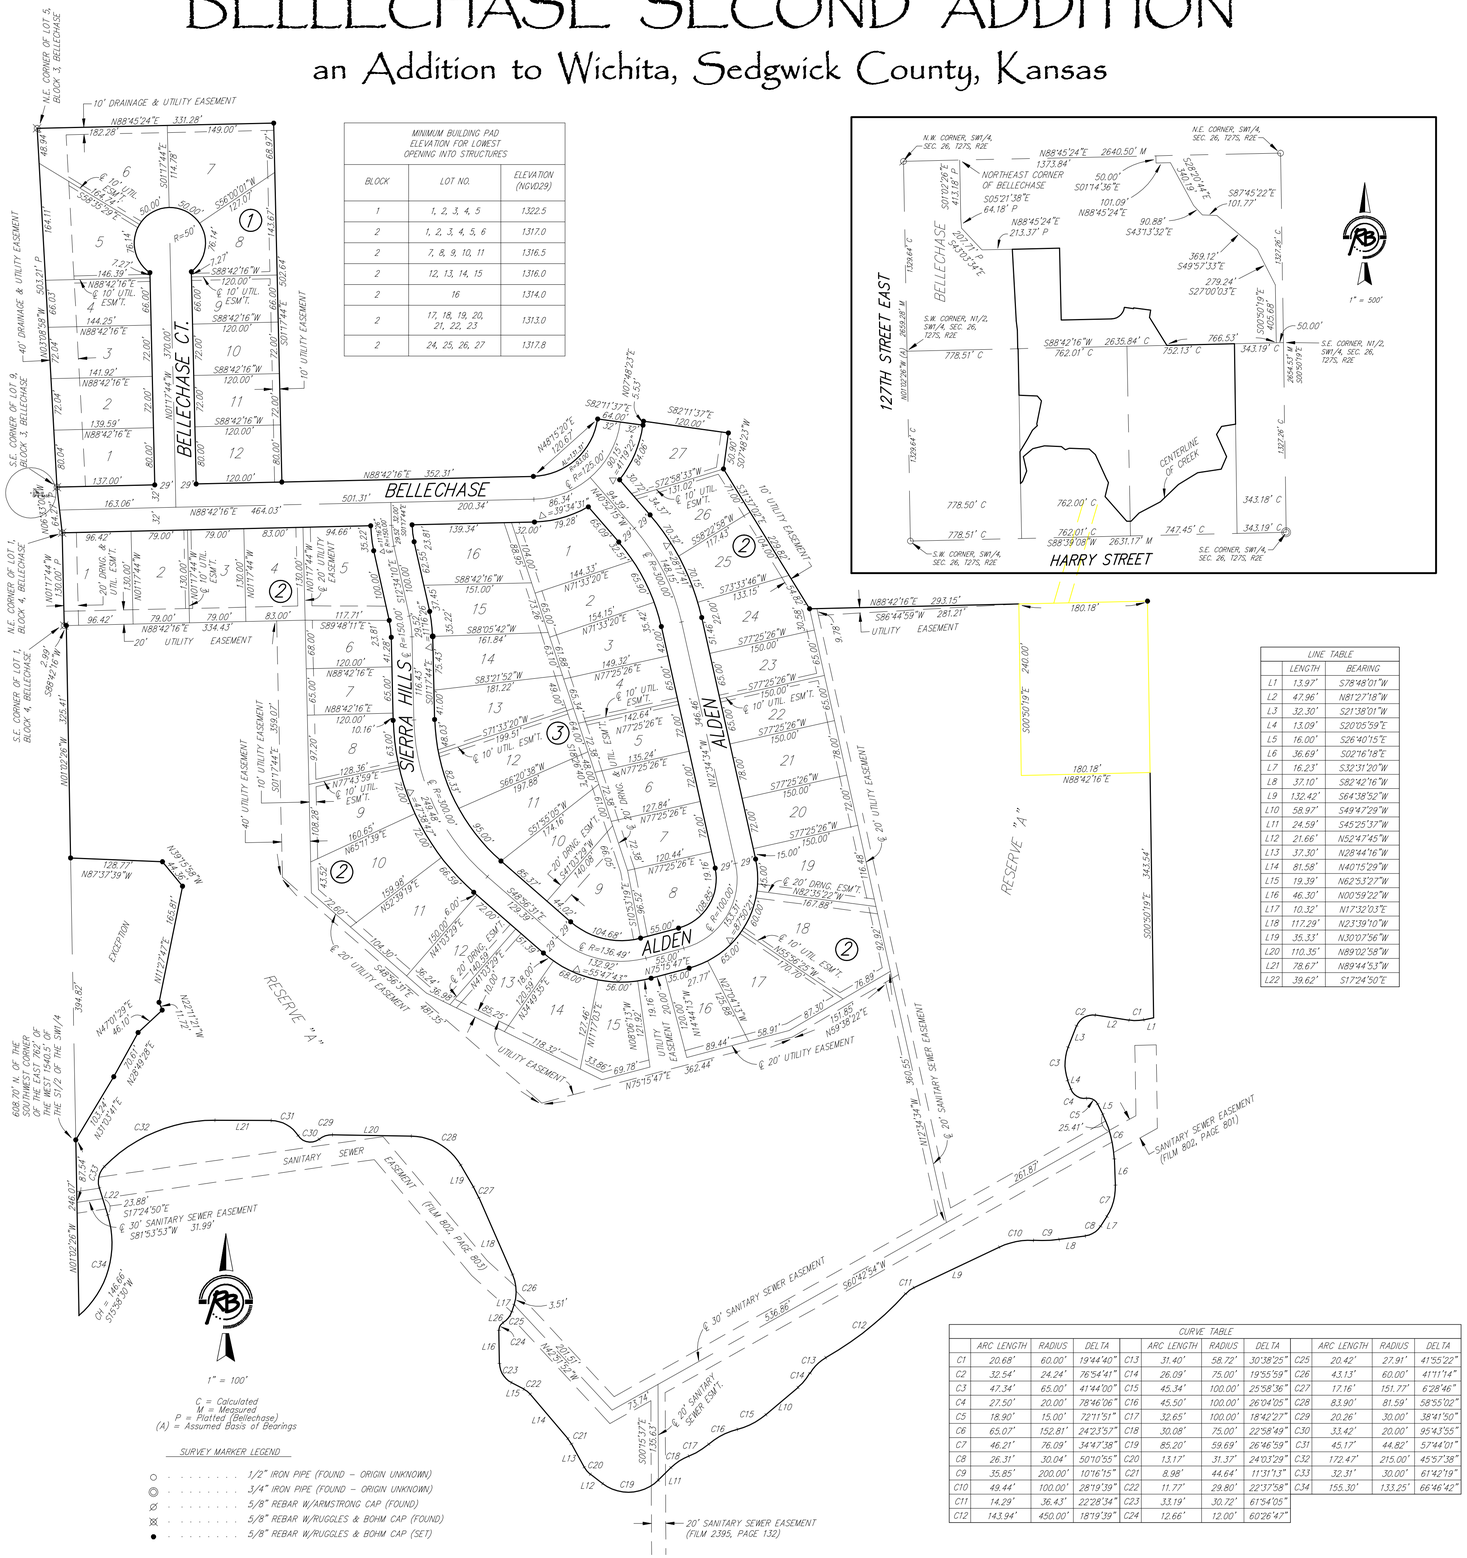
N.E. CORNER OF LOT 5, BLOCK 3, BELLECHASE
10' DRAINAGE & UTILITY EASEMENT
N88°45'24"E 331.28'
149.00'
182.28'
BELLECHASE CT.
R=50'
40' DRAINAGE & UTILITY EASEMENT
10' UTILITY EASEMENT
N88°42'16"E 352.31'
BELLECHASE
N88°42'16"E 464.03'
163.06'
501.31'
200.34'
S.E. CORNER OF LOT 9, BLOCK 3, BELLECHASE
N.E. CORNER OF LOT 1, BLOCK 4, BELLECHASE
S.E. CORNER OF LOT 1, BLOCK 4, BELLECHASE
20' UTILITY EASEMENT
SIERRA HILLS
ALDEN
HARRY STREET
127TH STREET EAST
RESERVE "A"
CENTERLINE OF CREEK
N.W. CORNER, SW1/4, SEC. 26, T27S, R2E
N.E. CORNER, SW1/4, SEC. 26, T27S, R2E
S.W. CORNER, N1/2, SW1/4, SEC. 26, T27S, R2E
S.E. CORNER, N1/2, SW1/4, SEC. 26, T27S, R2E
S.W. CORNER, SW1/4, SEC. 26, T27S, R2E
S.E. CORNER, SW1/4, SEC. 26, T27S, R2E
NORTHEAST CORNER OF BELLECHASE
1" = 500'
N88°45'24"E 2640.50' M
1373.84'
S87°45'22"E 101.77'
S43°13'32"E 90.88'
S49°57'33"E 369.12'
S27°00'03"E 279.24'
S00°50'19"E 405.68'
50.00'
S88°42'16"W 762.01' C
S88°42'16"W 26.35.84' C
766.53'
752.13' C
343.19' C
778.51' C
778.50' C
762.00' C
762.01' C
S88°39'08"W 2631.17' M
747.45' C
343.18' C
343.19' C
778.51' C
S82°11'37"E 64.00'
S82°11'37"E 120.00'
N07°48'23"E 5.53'
N14°45'20"E 120.07'
R=125.00'
S07°48'23"W 50.90'
S82°58'33"W 131.02'
S07°48'23"W 117.53'
N82°11'37"W 120.00'
S07°48'23"W 117.53'
S82°58'33"W 131.02'
N82°11'37"W 64.00'
S73°33'46"W 133.15'
S77°25'26"W 150.00'
S88°05'42"W 161.84'
S83°21'52"W 181.22'
S71°33'20"W 199.51'
S66°20'38"W 197.88'
S57°25'26"W 150.00'
N77°25'26"E 127.84'
N77°25'26"E 120.44'
N77°25'26"E 135.24'
S77°25'26"W 150.00'
S77°25'26"W 150.00'
S77°25'26"W 150.00'
N12°34'34"W 346.46'
N12°34'34"W 345.54'
S00°50'19"E 240.00'
180.18'
N88°42'16"E 180.18'
N88°42'16"E 293.15'
S86°44'59"W 281.21'
UTILITY EASEMENT
N88°42'16"E 352.31'
N88°42'16"E 334.43'
S89°48'11"E
N00°17'44"W 1320.00'
N00°17'44"W 1320.00'
N00°17'44"W 1320.00'