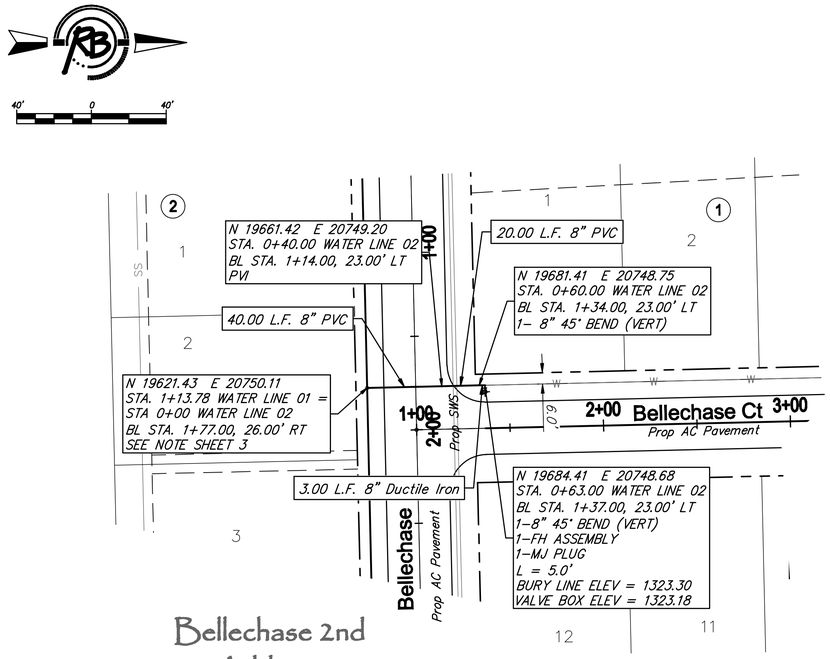

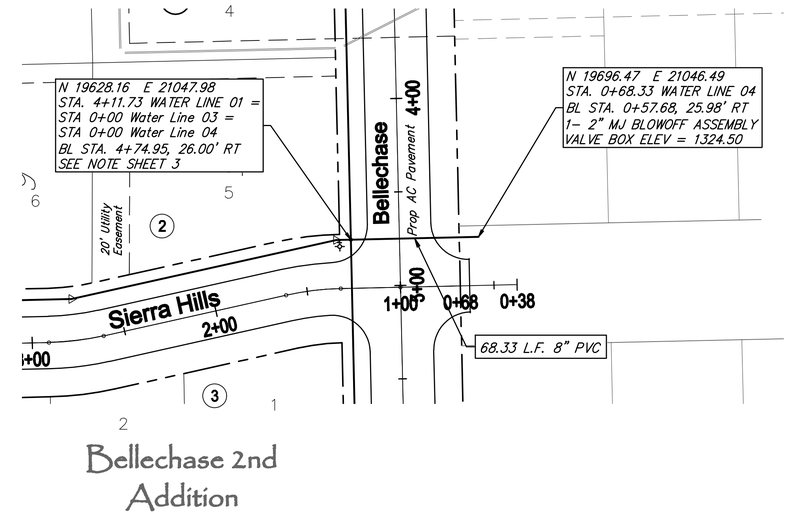

Unplatted (Future Bellechase 3rd Addition)

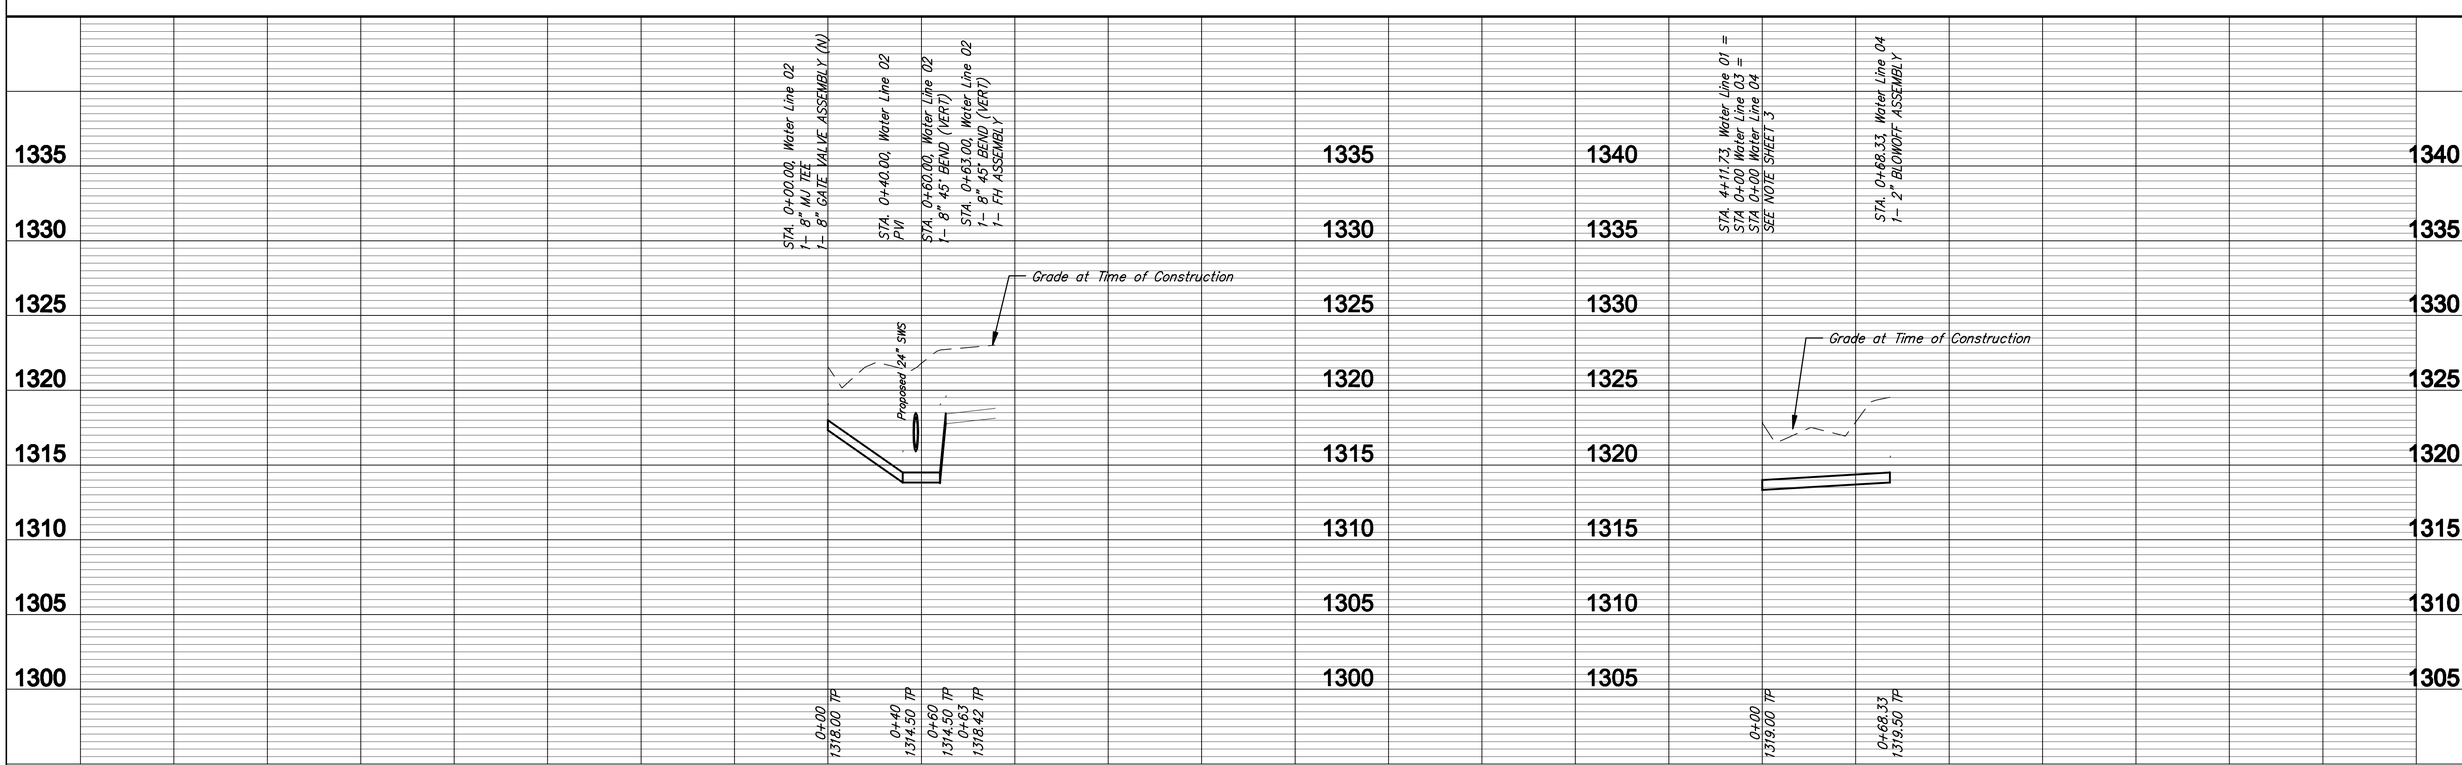

Rieger & Boehm, P.A.
Engineering Surveying Land Planning
8500 Madison
Suite 100
Wichita, Kansas 67206
(316) 636-2111
Fax (316) 636-2115

DESIGN	E.JG
DRAWN	E.JG
REVIEWED	
DATE	Feb. 17, 2009
REVISED	Jan. 8, 2009
PROJECT NUMBER	448-90406
DRAWING FILE	Water {Line 02}

Water Distribution System
Water Line 02 & Line 04
WICHITA, KANSAS

3342E