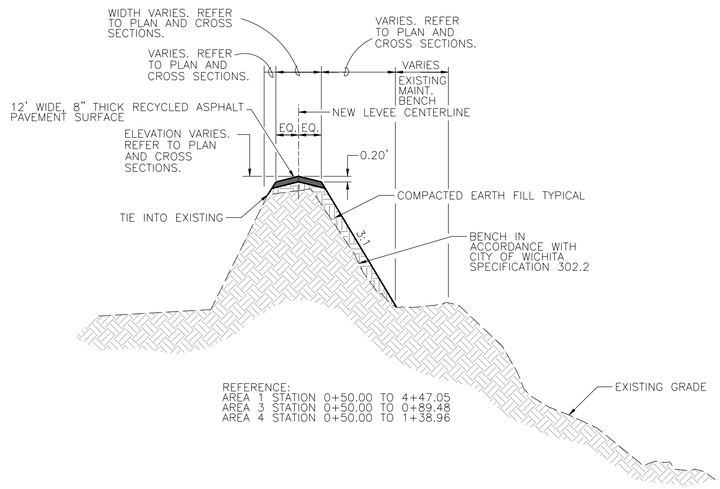

1 TYPICAL LEVEE REPAIR SECTION - MAINTAIN EXISTING BENCH
NOT TO SCALE

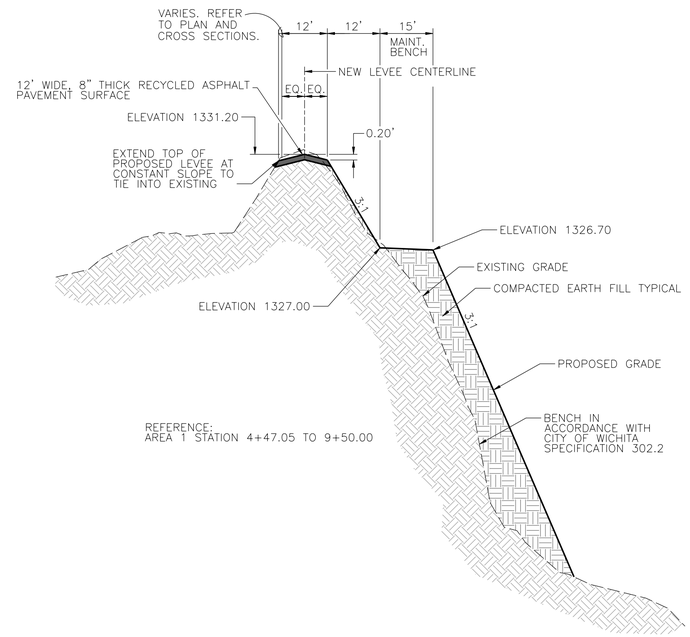

2 AREA 1 TYPICAL LEVEE REPAIR SECTION
NOT TO SCALE

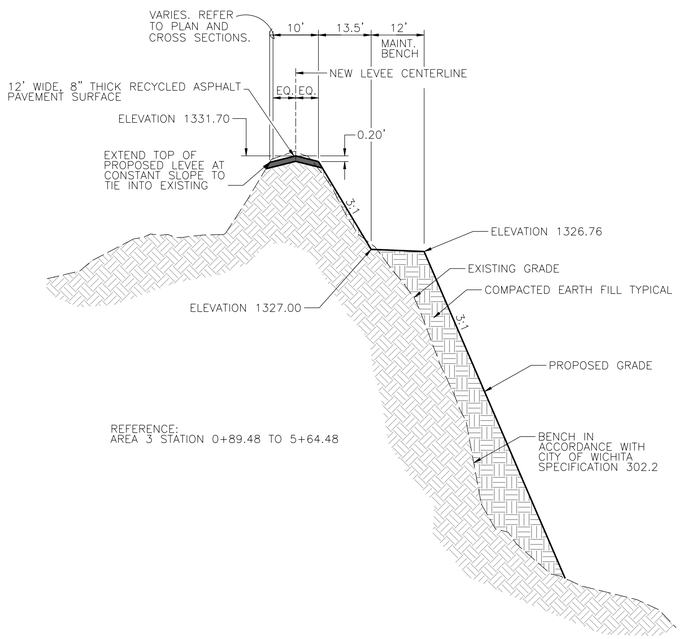

3 AREA 3 TYPICAL LEVEE REPAIR SECTION
NOT TO SCALE

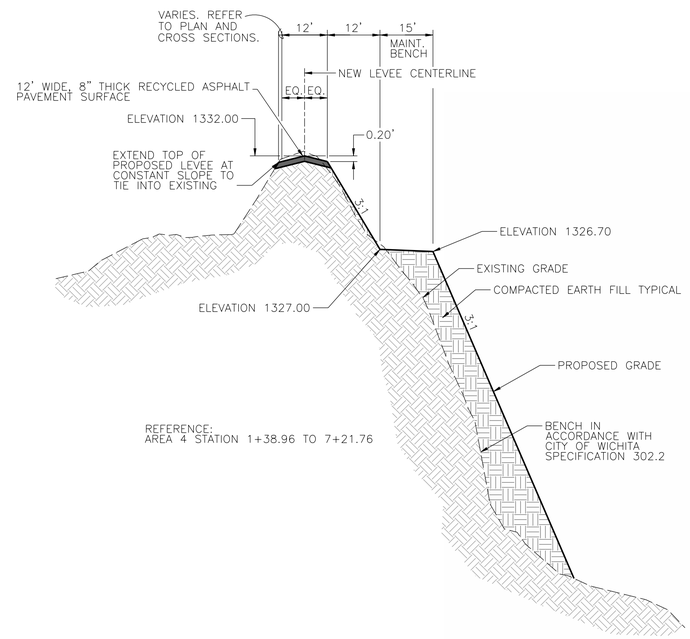

4 AREA 4 TYPICAL LEVEE REPAIR SECTION
NOT TO SCALE

MARK	DESCRIPTION	DATE	APPR.

amec
AMEC Earth & Environmental, Inc.
1129 SW Wanamaker
Topeka, Kansas 66604
Phone: (785) 272-6830
Fax: (785) 272-6878

CITY OF WICHITA

LEVEE "L"
WICHITA-VALLEY CENTER LOCAL FLOOD PROTECTION PROJECT
WICHITA, KANSAS

PREPARED FOR
THE CITY OF WICHITA, KANSAS

LAWRENCE J. SAMPLE P.E. LICENSED 15855 7/17/09 KANSAS PROFESSIONAL ENGINEER

DESIGNED BY: Lawrence J. Sample, P.E.		DATE: 2009/JUL/17
DWN BY: Staff	CKD BY: MG	APP BY: DWD
FILE NAME: 561500000-C-SP-210.dgn		
AMEC PROJ. NO. 5-6150-0000		

LEVEE L- AREAS 1, 3, & 4
TYPICAL SECTIONS

SP-2.10
SHEET 12 OF 48