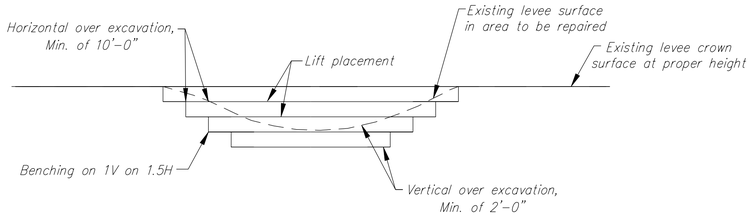

1 ELEVATION VIEW

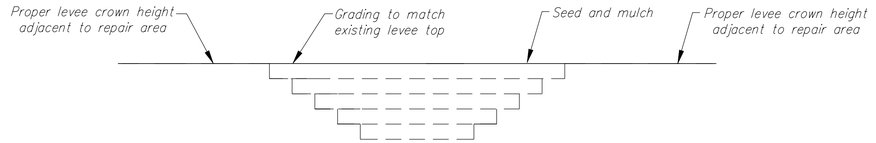

2 ELEVATION VIEW

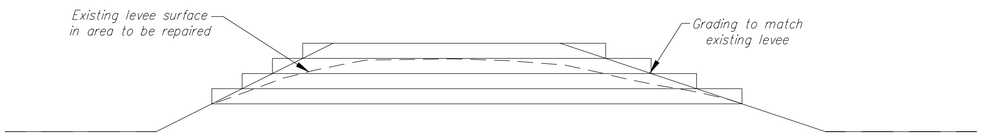

1 SECTION

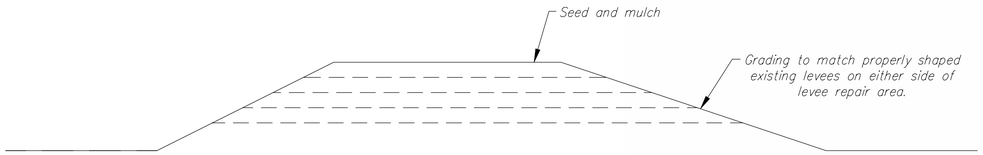

2 SECTION

TYPICAL EXISTING LEVEE REPAIR PATCH – SEQUENCE OF WORK

MARK	DESCRIPTION	DATE	APPR.

amec
AMEC Earth & Environmental, Inc.
1129 SW Wanamaker
Topeka, Kansas 66604
Phone: (785) 272-6830
Fax: (785) 272-6878

CITY OF WICHITA

LEVEE "L"
WICHITA-VALLEY CENTER LOCAL
FLOOD PROTECTION PROJECT
WICHITA, KANSAS

PREPARED FOR
THE CITY OF WICHITA, KANSAS

LAWRENCE J. SAMPLE
LICENSED
15855
7/17/09
KANSAS
PROFESSIONAL ENGINEER

DESIGNED BY:		DATE:
Lawrence J. Sample, P.E.		2009/JUL/17
DWN BY: Staff	CKD BY: MG	APP BY: DWD
FILE NAME: 561500000-C-SP-213.dgn		
AMEC PROJ. NO. 5-6150-0000		

SPOT GRADING DETAILS

SP-2.13

SHEET 15 OF 48