NOTE:
INDIVIDUAL TREES TO BE REMOVED OR TRIMMED WILL BE IDENTIFIED DURING THE PRE-BID SITE VISIT.

10 ENLARGEMENT 10

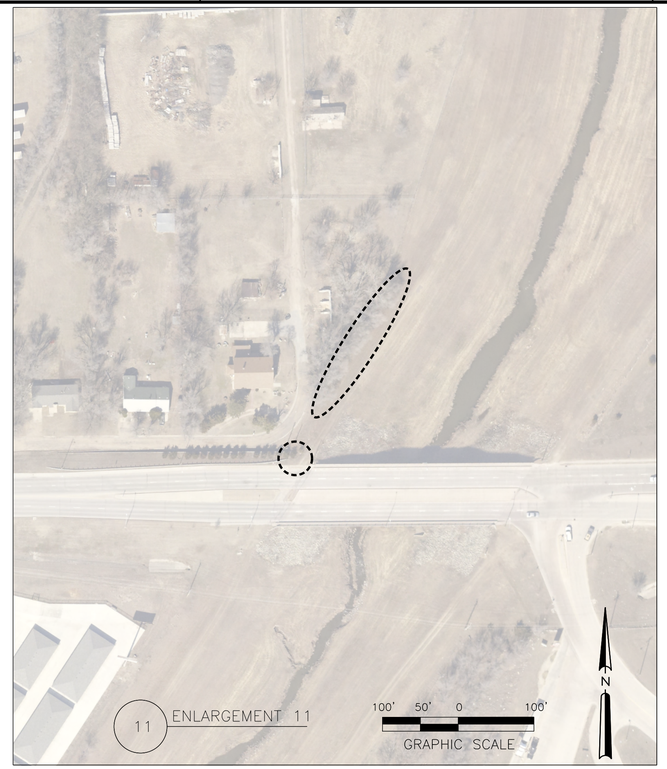

11 ENLARGEMENT 11

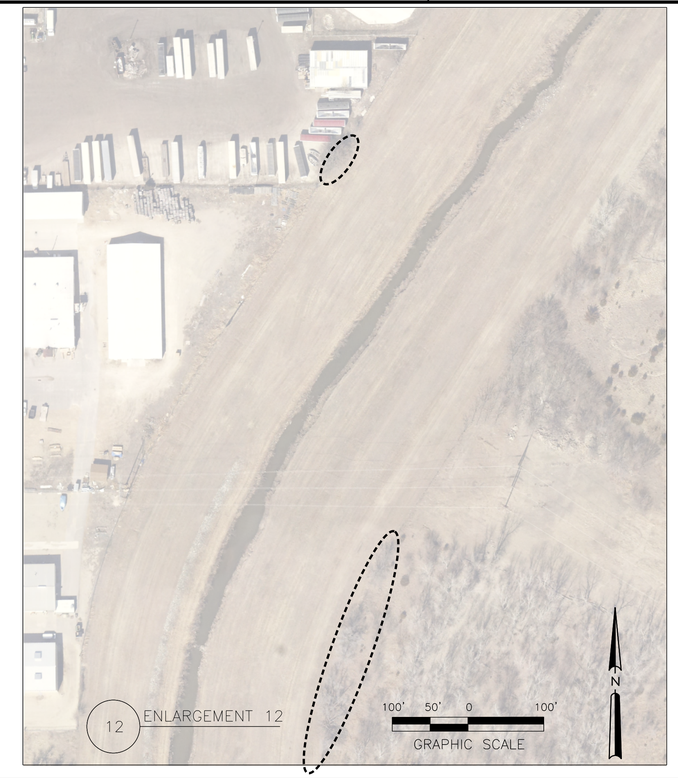

12 ENLARGEMENT 12

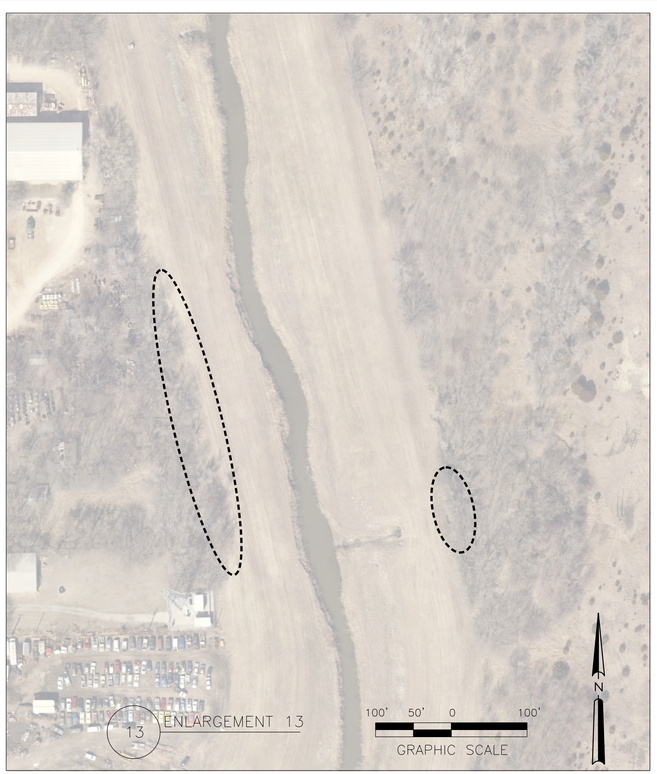

13 ENLARGEMENT 13

14 ENLARGEMENT 14

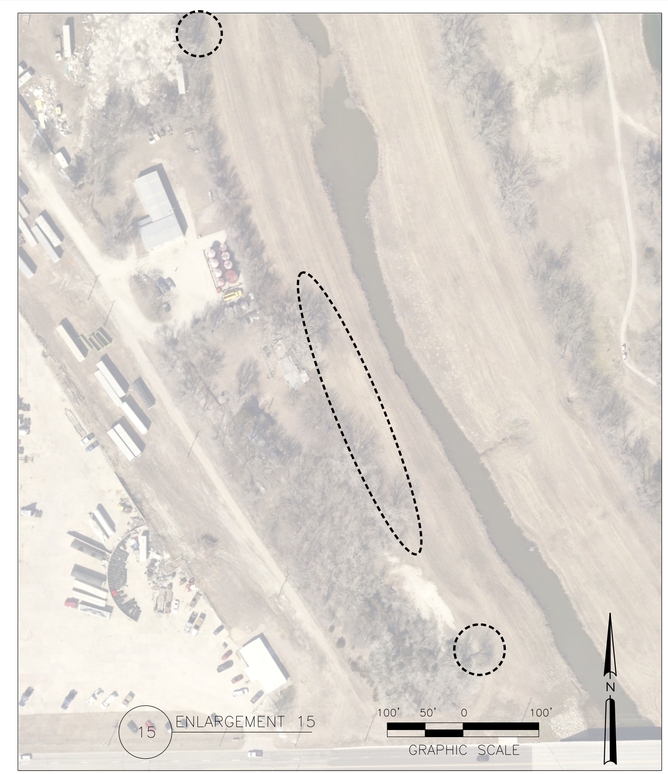

15 ENLARGEMENT 15

MARK	DESCRIPTION	DATE	APPR.

amec
AMEC Earth & Environmental, Inc.
1129 SW Wanamaker
Topeka, Kansas 66604
Phone: (785) 272-6830
Fax: (785) 272-6878

CITY OF WICHITA

LEVEE "L"
WICHITA-VALLEY CENTER LOCAL FLOOD PROTECTION PROJECT
WICHITA, KANSAS

PREPARED FOR
THE CITY OF WICHITA, KANSAS
455 N. Main
Wichita, KS 67202

LAWRENCE J. SAMPLE
LICENSED
15555
7/17/09
KANSAS
PROFESSIONAL ENGINEER

DESIGNED BY: Lawrence J. Sample, P.E.		DATE: 2009/JUL/17
DWN BY: Staff	CKD BY: MG	APP BY: DWD
FILE NAME: 561500000-LM-706.dgn		
AMEC PROJ. NO. 5-6150-0000		

TREE REMOVAL
ENLARGED PLANS
GROUP 4

LM-7.06

SHEET 44 OF 48