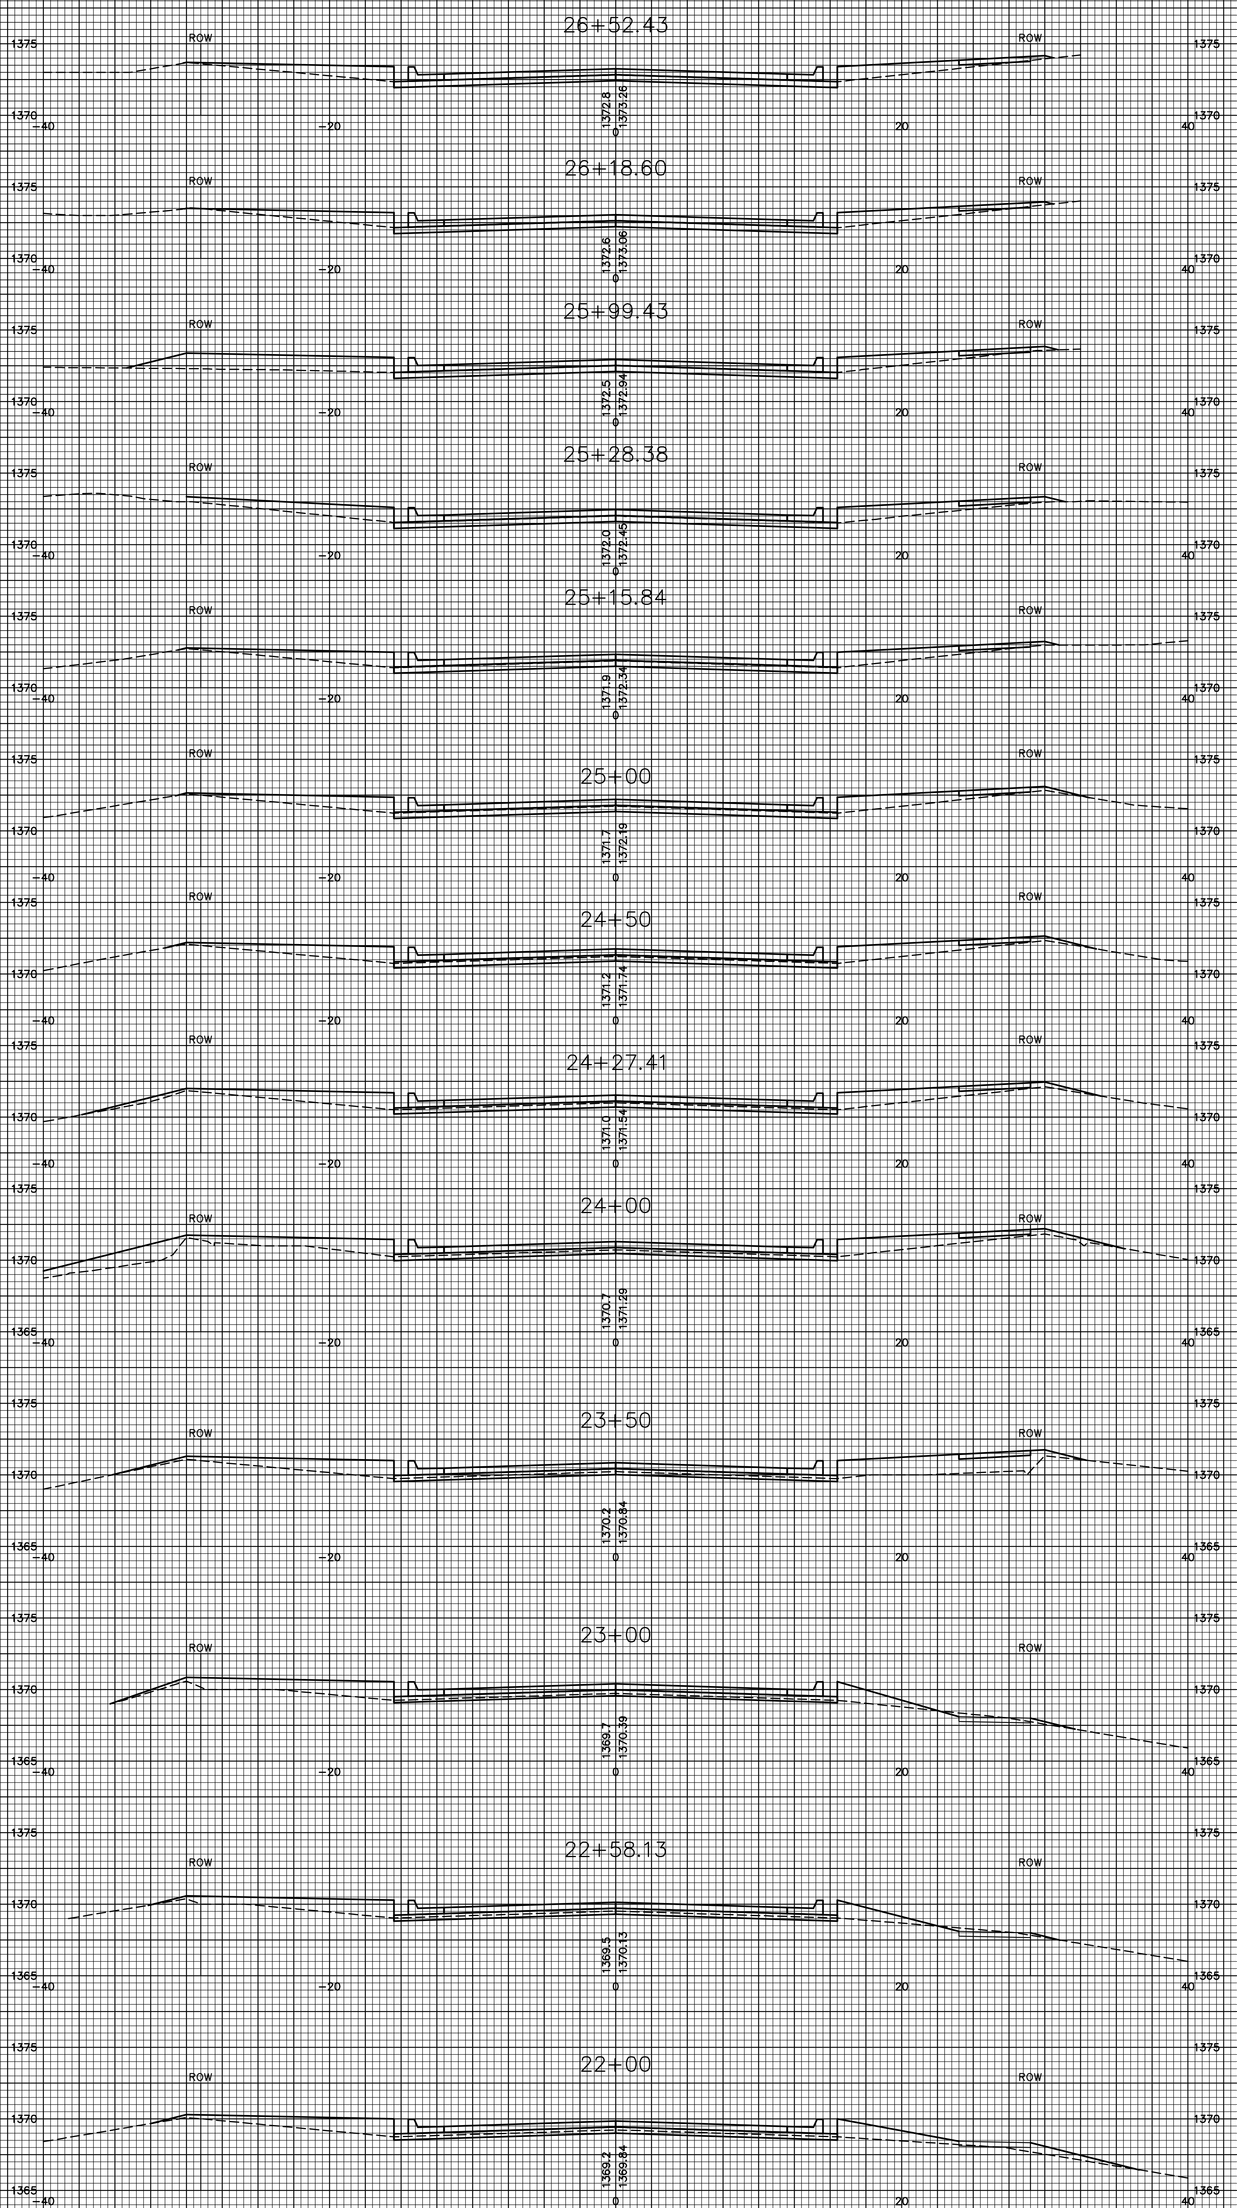

CHELMSFORD

XSEC_2

23 of 27