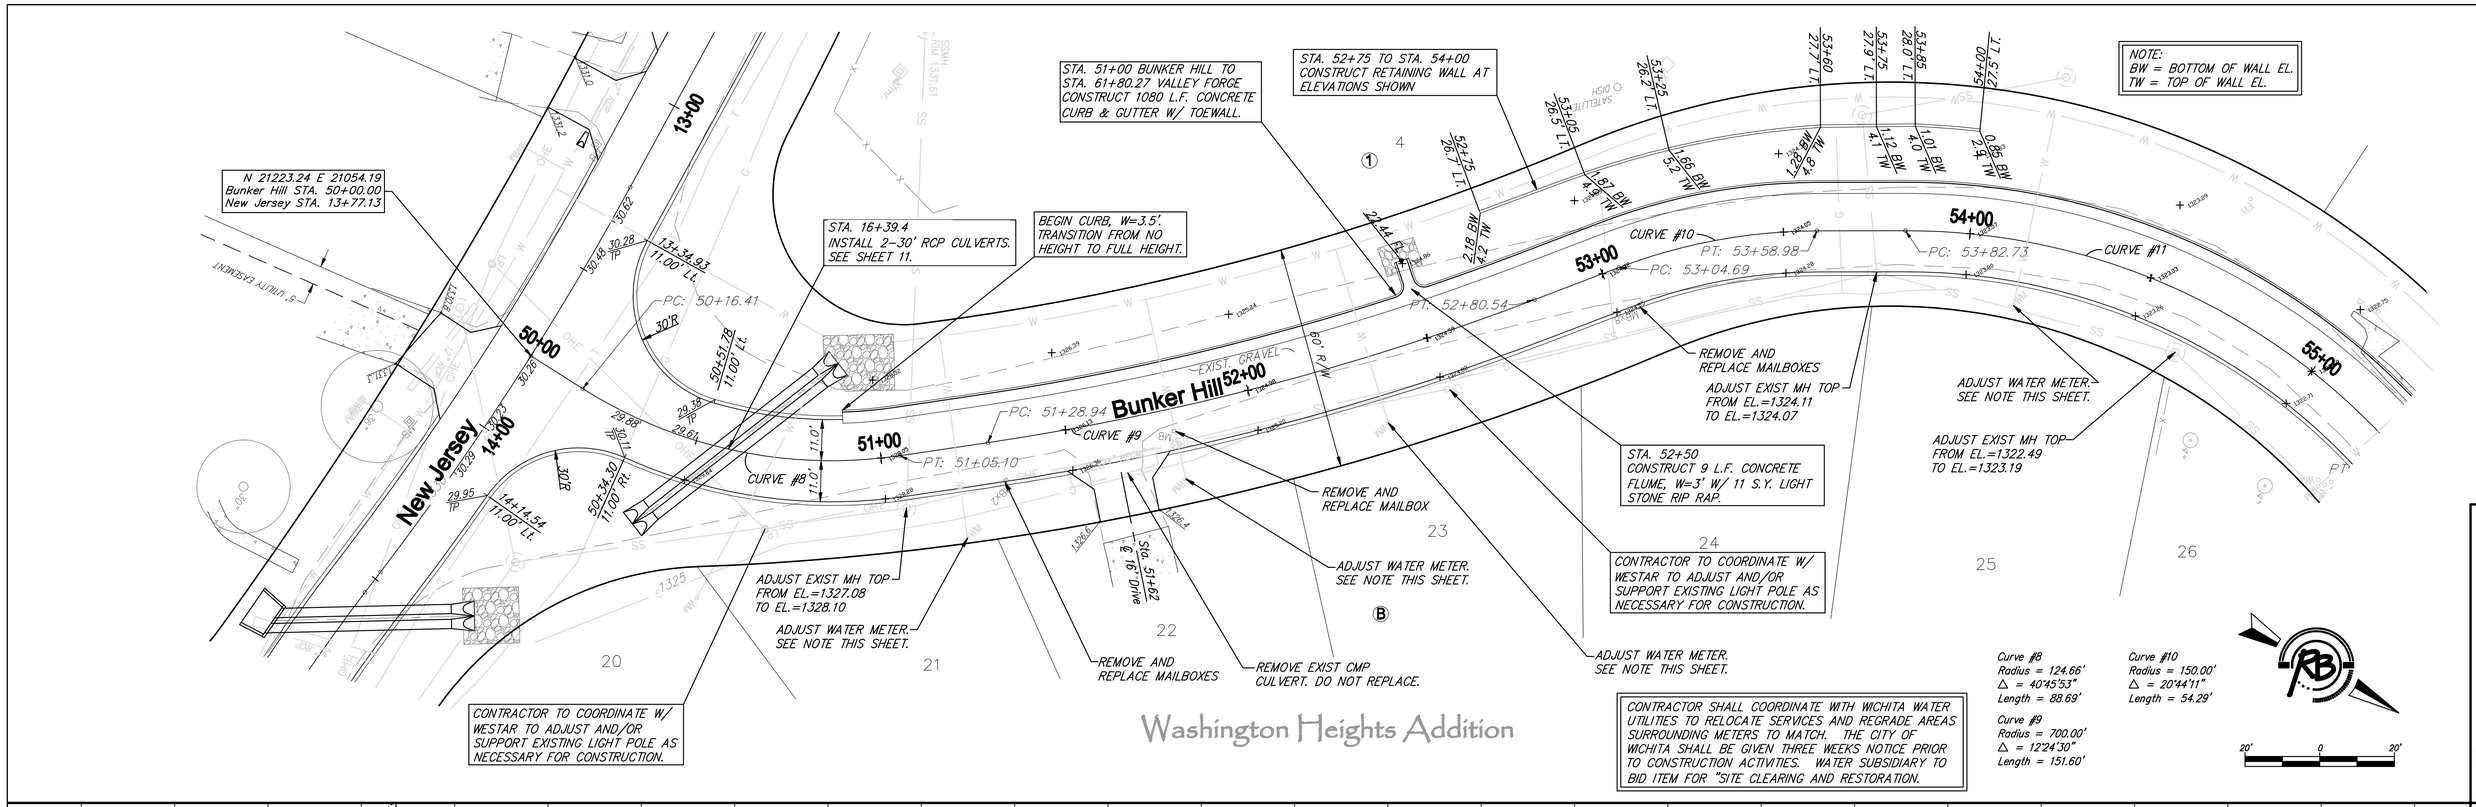

Kaegebein & Bailey, P.A.
Engineering Consultants
Phone: (316) 262-2691
Fax: (316) 262-1755
1151 N. Rock Road
Wichita, Kansas 67206

DRAWN AML
CHECKED AML
DATE Apr. 27, 2009
VERSION

PROJECT NUMBER 472-84783
DRAWING FILE Engineering Base [07 Bunker Hill 1]

PAVING IMPROVEMENTS
BUNKER HILL
WICHITA, KANSAS

3407E